LEGEND

—W—W— WATER

—E—E— ELECT.

—G—G— GAS

① EXISTING LANDSCAPE

Lot Calculation

NET LOT AREA 17,601 S.F.

FRONT YARD SETBACK AREA LANDSCAPE (NO CHANGE) 1,181 S.F. 53%

TOTAL HARDSCAPE AREA ____ 4,863 S.F.

EXISTING SOFTSCAPE AREA ____ 9,636 S.F.

PROPOSED SOFTSCAPE AREA ____ 8,597 S.F.

88'-6"

Existing Tree

Existing Tree

Mesh for vine (optional)

13'-0"

12'-0"

9'-3"

Lemon

26'-6"

48'-0"

35'-4"

5'-0"

Crushed Granite 1/4"

Premium Medallion Grass

26'-0"

3'-6"

12'-6"

Pergola 11'x20'x9'
(Previously Approved)

5'-8"

6'-8"

PROPERTY LINE

Stained,stamped concrete, french pattern

Step

4'-8"

Fountain

3'-0"

5'-3"

3'-0"

5'-0"

5'-0"

4'-6"

4'-6"

PROPERTY LINE

200'-0"

Asphalt driveway

25'-2"

2'-0"

27'-6"

13'-5"

5'-0"

To House

Existing Pine

NO TREES WILL BE REMO IN THIS ARE

North

(slide) Decorated Gate

25'-0" SETBACK

Cinder block wall 5' tall, covered with stucco, cap tumbled blue stone

15'

15'

FENCE LINE

PROP. LINE

1'-0"

18'-0"

Pre-cast Column 6' tall with veneer, cap tumbled blue stone 2'x2'x2"

Sidewalk

To Main

Curb line

Plan View A-2

mscape design

Li Residence

186 N. San Antonio Rd.,CA

Date: 7/09/15
Version: 2
Scale - 1":1'/16"

RECEIVED
OCT – 8 2015
CITY OF LOS ALTOS
PLANNING

Lights:

- 3 – LED Pathway Lights
- 16 – LED Spot Lights
- 12 – LED Up Lights
- 6 – LED Under Lights
- 4 – LED Arbor Lights

Notes:

A - annual: mix of Cosmos, Lakspur and Zinnia
Bulbs- spring: Crocosmia
summer: Dahlia

Structure for vine

Cedar Plank Bridge (at Amazon)

Bird Feeder from Terra Trellis

Iron Gate with Column and stucco walls

Pre-cast Column

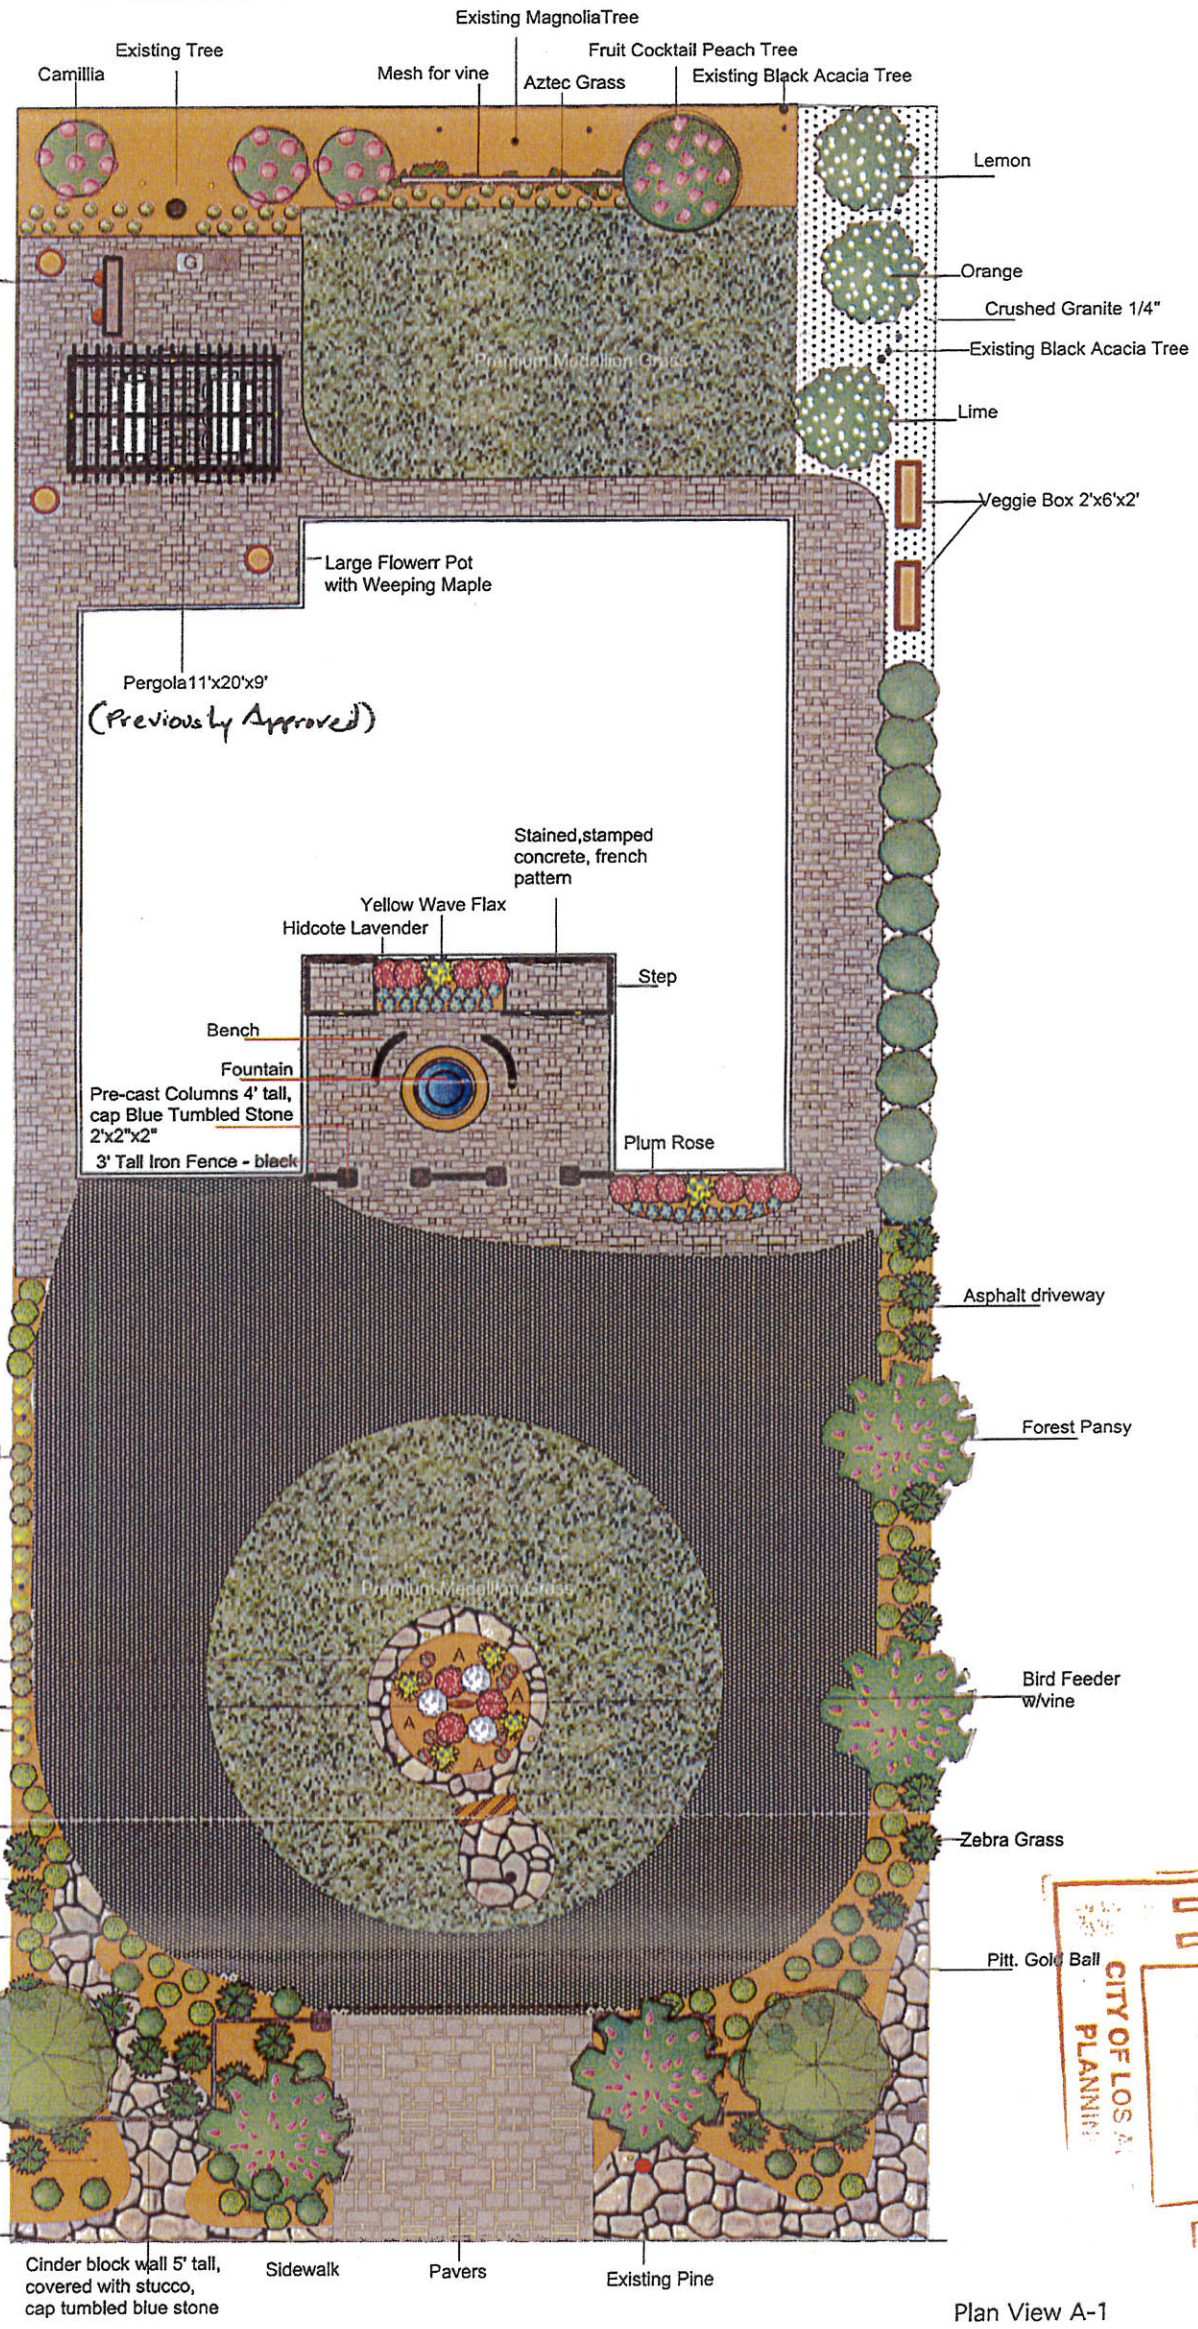

RECEIVE
- 8 2015
CITY OF LOS A
PLANNI

Plan View A-1

mscape design

Li Residence
186 N. San Antonio Rd.,CA

Date: 10/06/15
Version: 4
Scale - NOT TO SCALE

Pre-Cast Pier Detail

N.T.S.

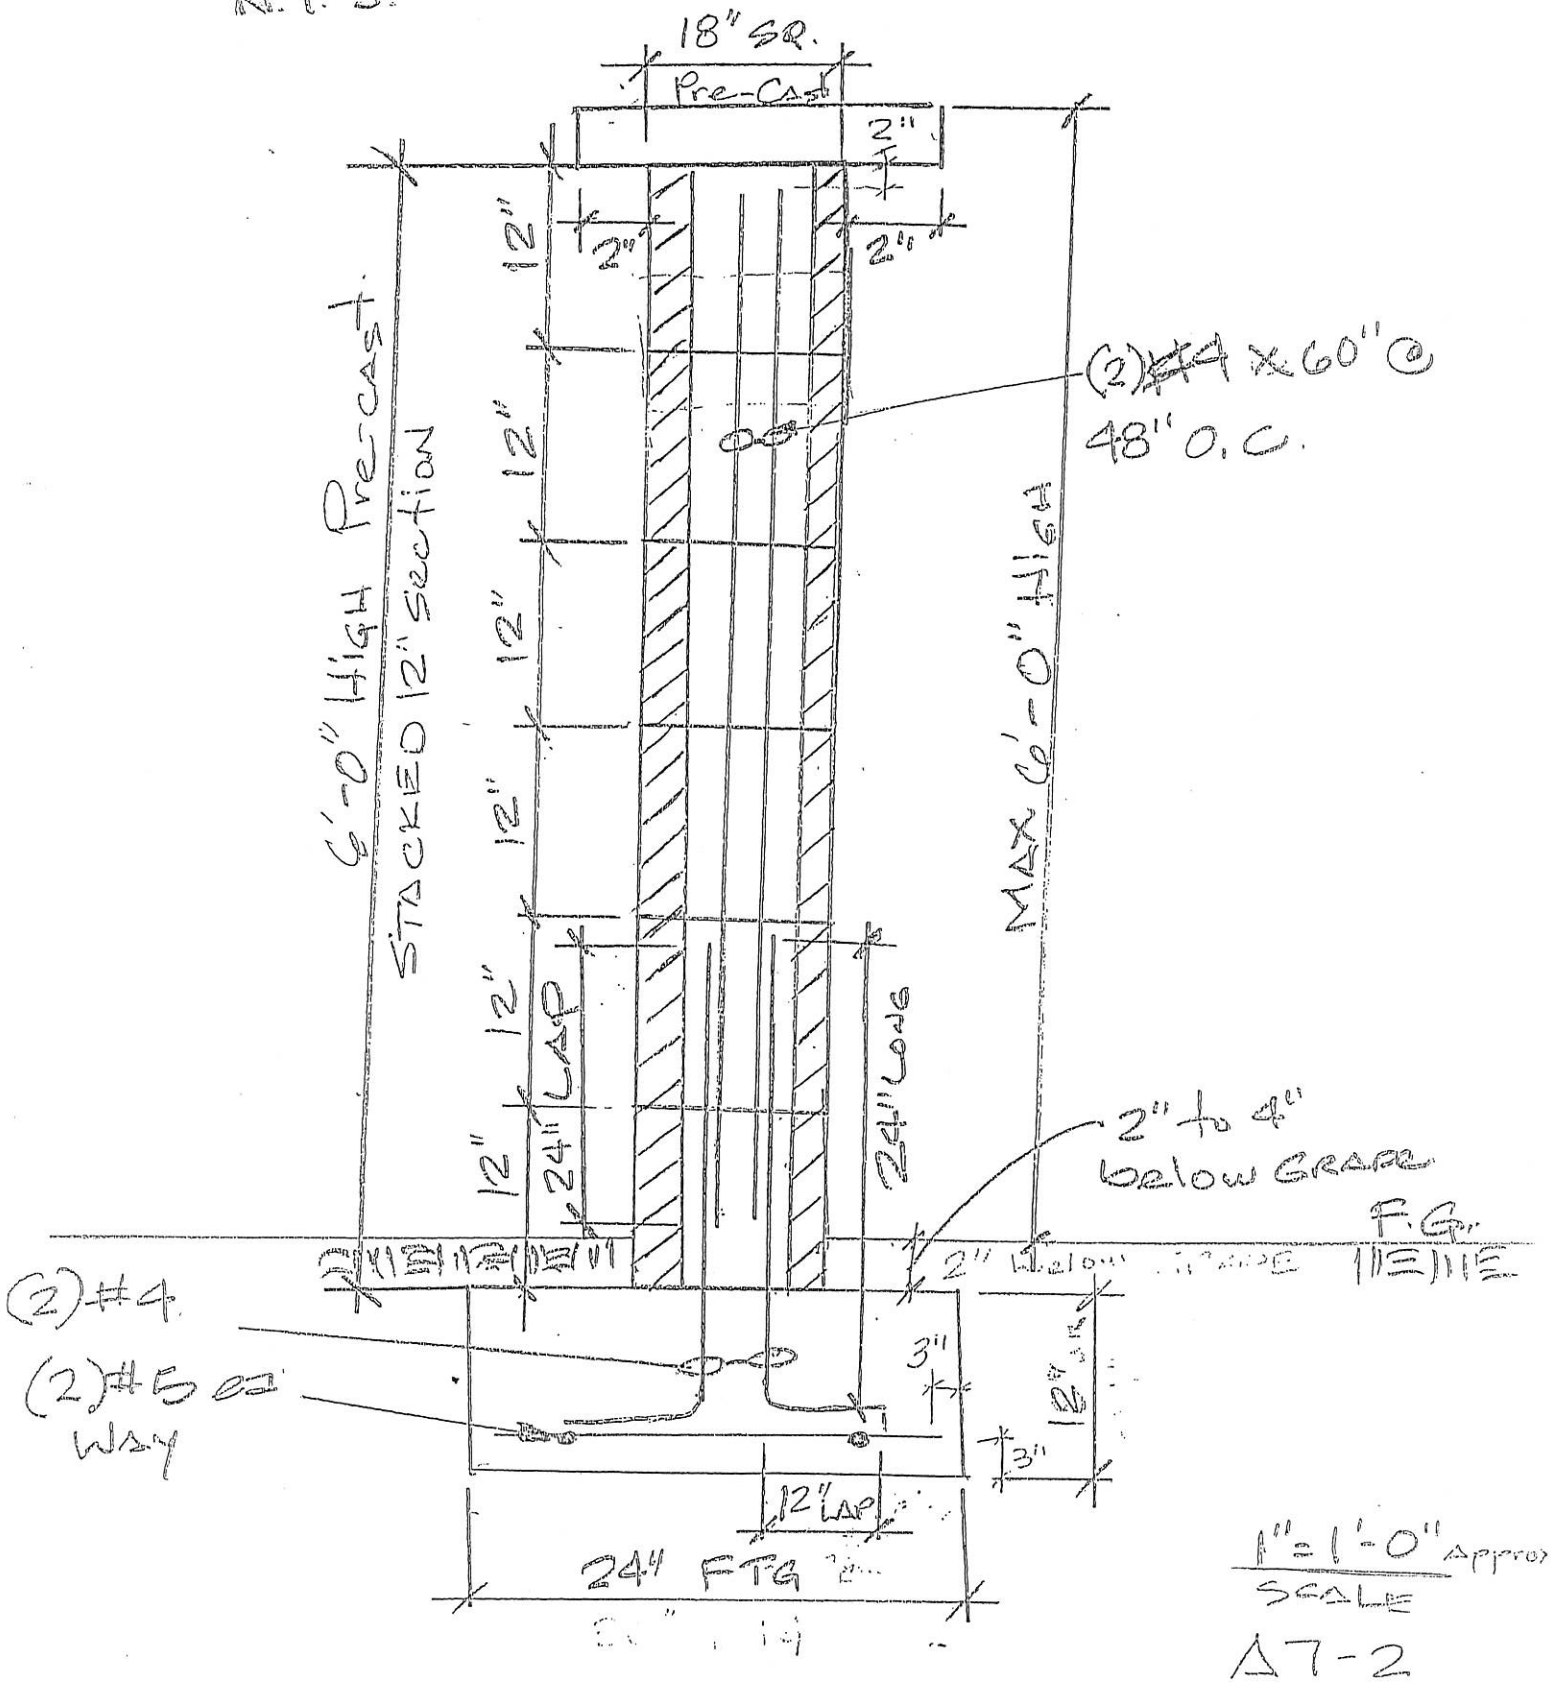

1" = 1'-0" Approx
SCALE
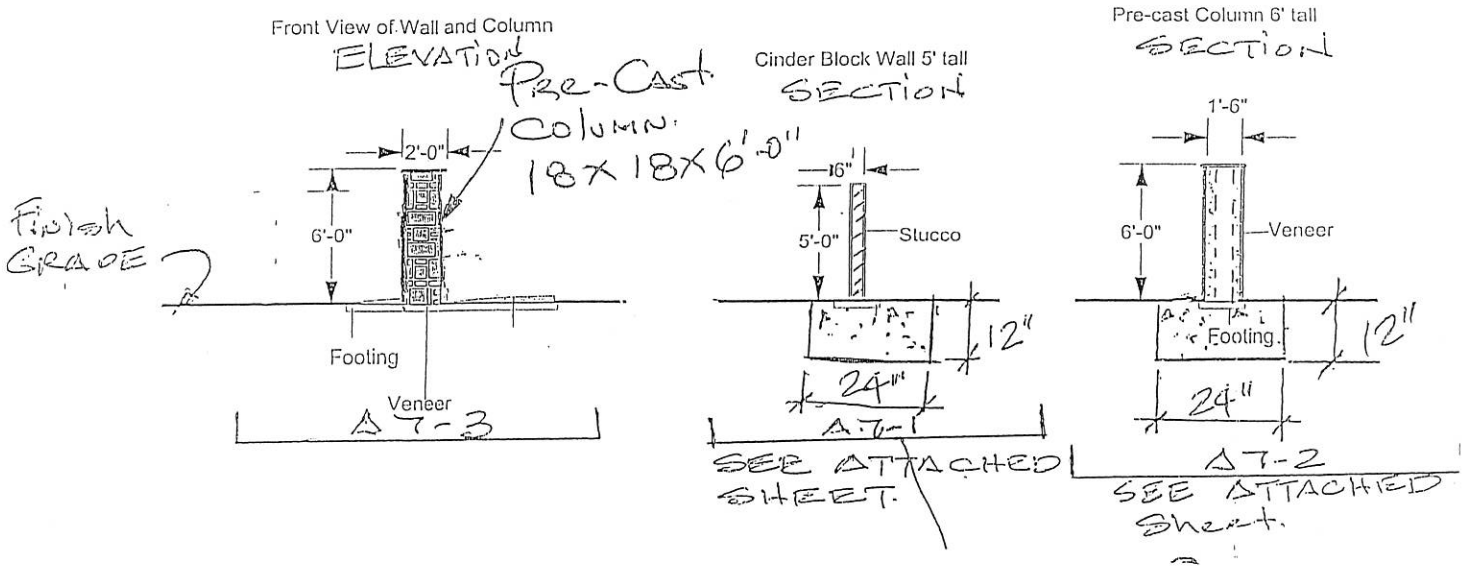
A7-2