16-285
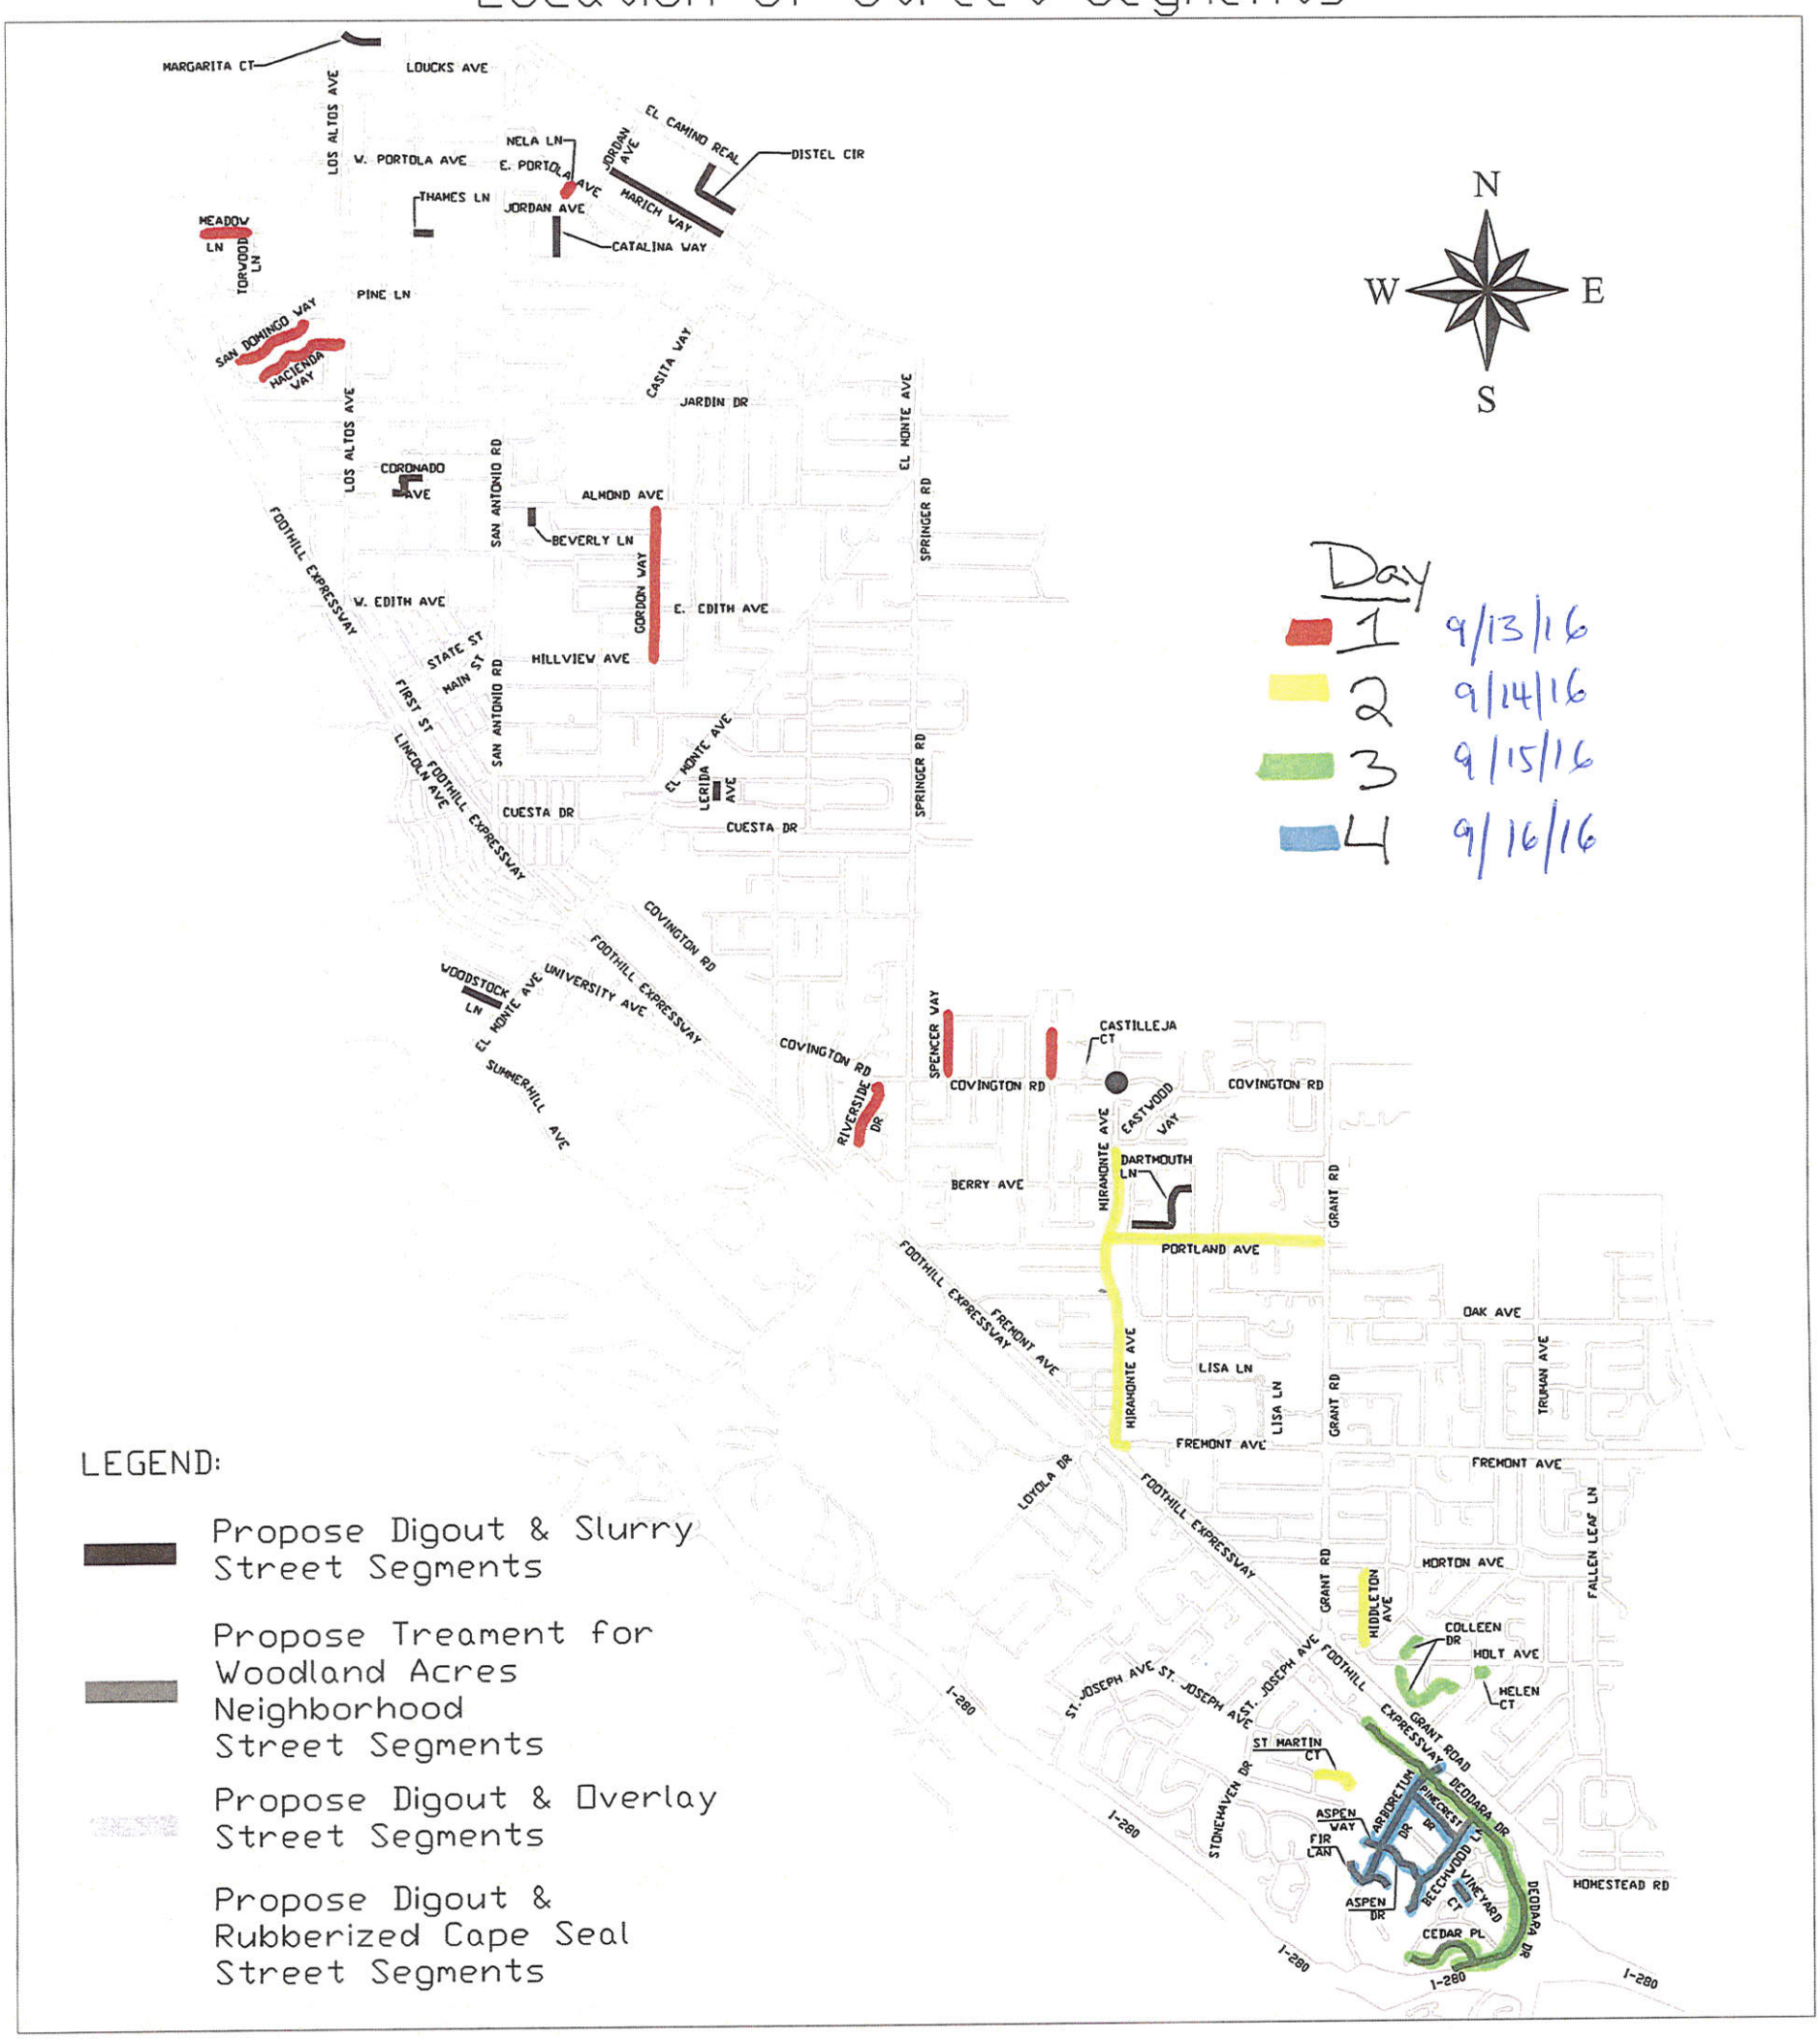
Annual Street Resurfacing, Project TS-0100116
Location of Street Segments