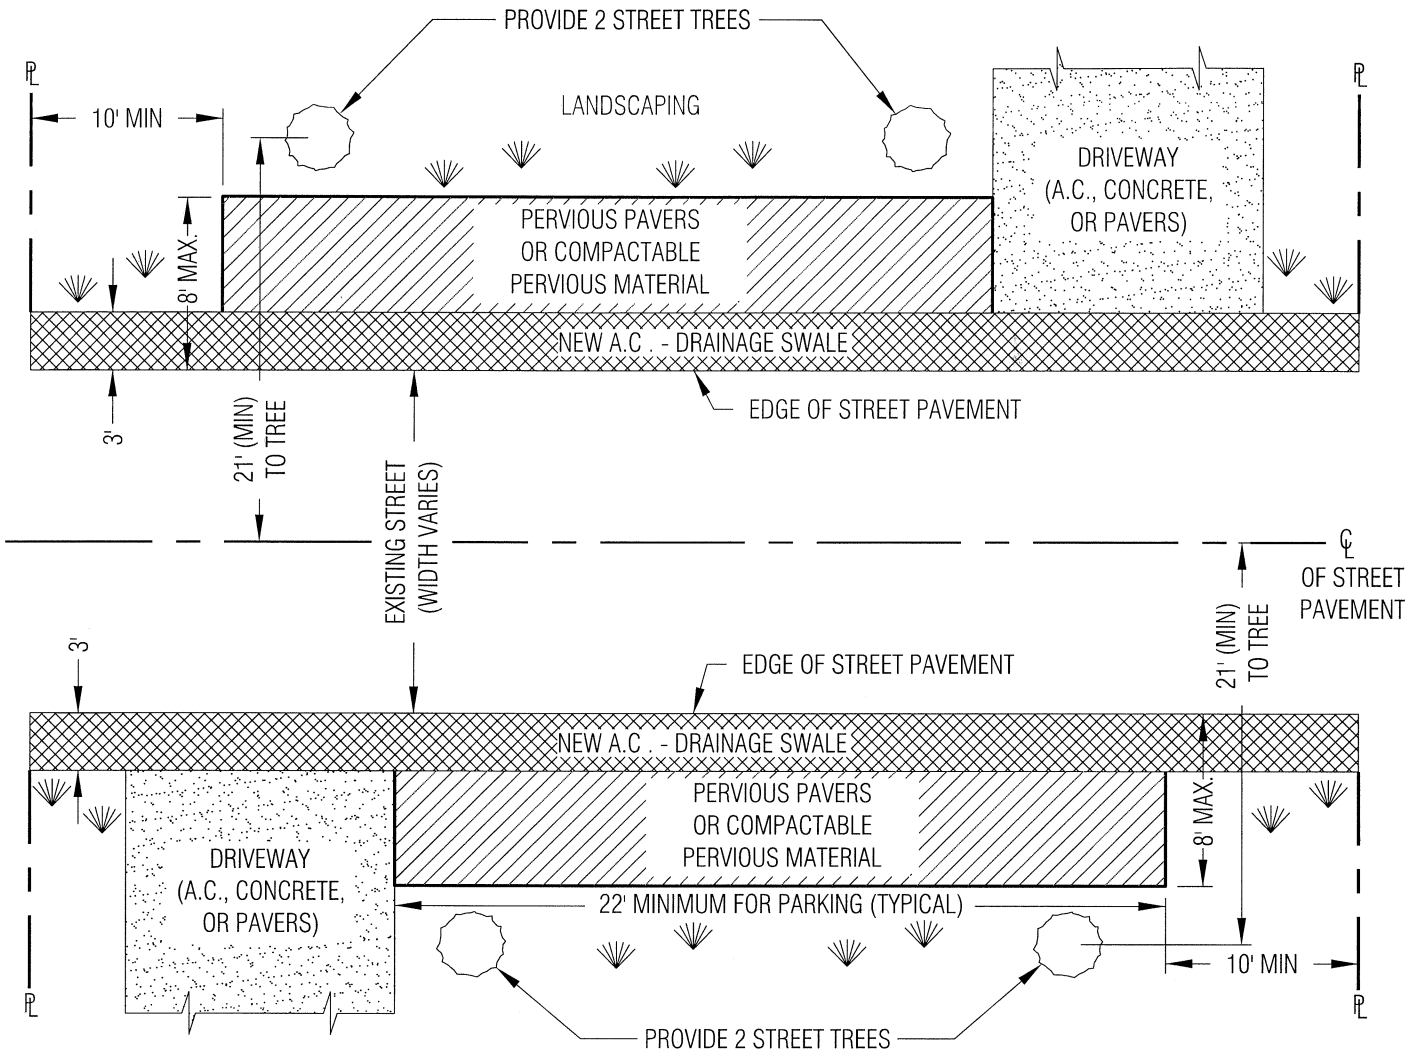

PLAN VIEW

NOTES:

1. **IF THE STREET PAVEMENT WIDTH IS 36 FEET OR GREATER,** NO SHOULDER IMPROVEMENTS ARE PERMITTED WITH THE EXCEPTION OF LANDSCAPING AND IRRIGATION.
2. POLICY DOES NOT APPLY FOR REPAIRS, RESEALING, AND REPAVING IN KIND OF EXISTING SHOULDERS, NOR DOES IT REQUIRE THAT SHOULDERS MUST BE PAVED.
3. THE SHOULDER OF A NEWLY CONSTRUCTED OR 50% OR GREATER SQUARE FOOTAGE REMODELED RESIDENCE IS REQUIRED TO BE BROUGHT INTO COMPLIANCE WITH THIS POLICY.

LEGEND:

A.C.	ASPHALT CONCRETE
℄	PROPERTY LINE
℄	CENTERLINE
	EXISTING OR NEW LANDSCAPING
	STREET TREE (NEW OR EXISTING)
	NEW PERMEABLE SURFACE
	NEW A.C. - DRAINAGE SWALE

Approved: _____ City Engineer 1/4/10 Date

CITY OF LOS ALTOS, CALIFORNIA INCORPORATED DECEMBER 1, 1952

REVISION	
Description	Date

ENGINEERING DIVISION

SHOULDER PAVING POLICY

SU-20