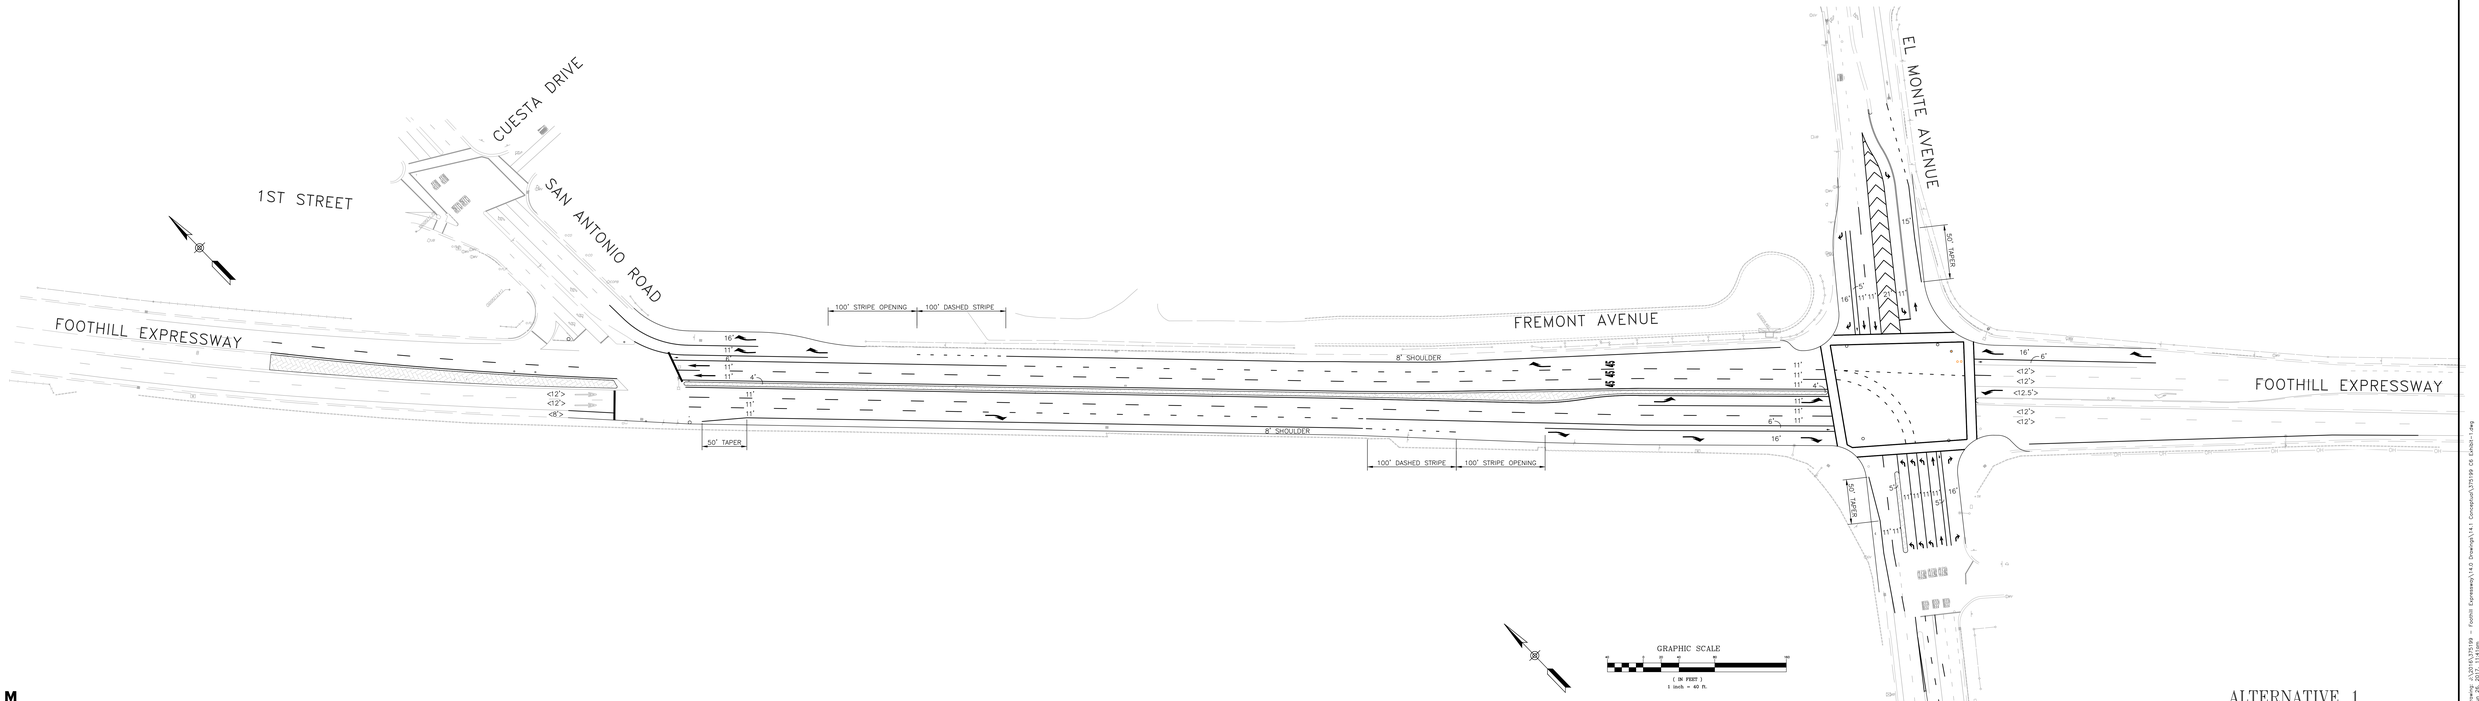


ALTERNATIVE 1

MOTT MACDONALD

Drawing: J:\2015\375198 - Foothill Expressway\14.0 Drawings\14.1 Conceptual\375198 CE Exhibit-1.dwg
Jun 26, 2017, 11:41am