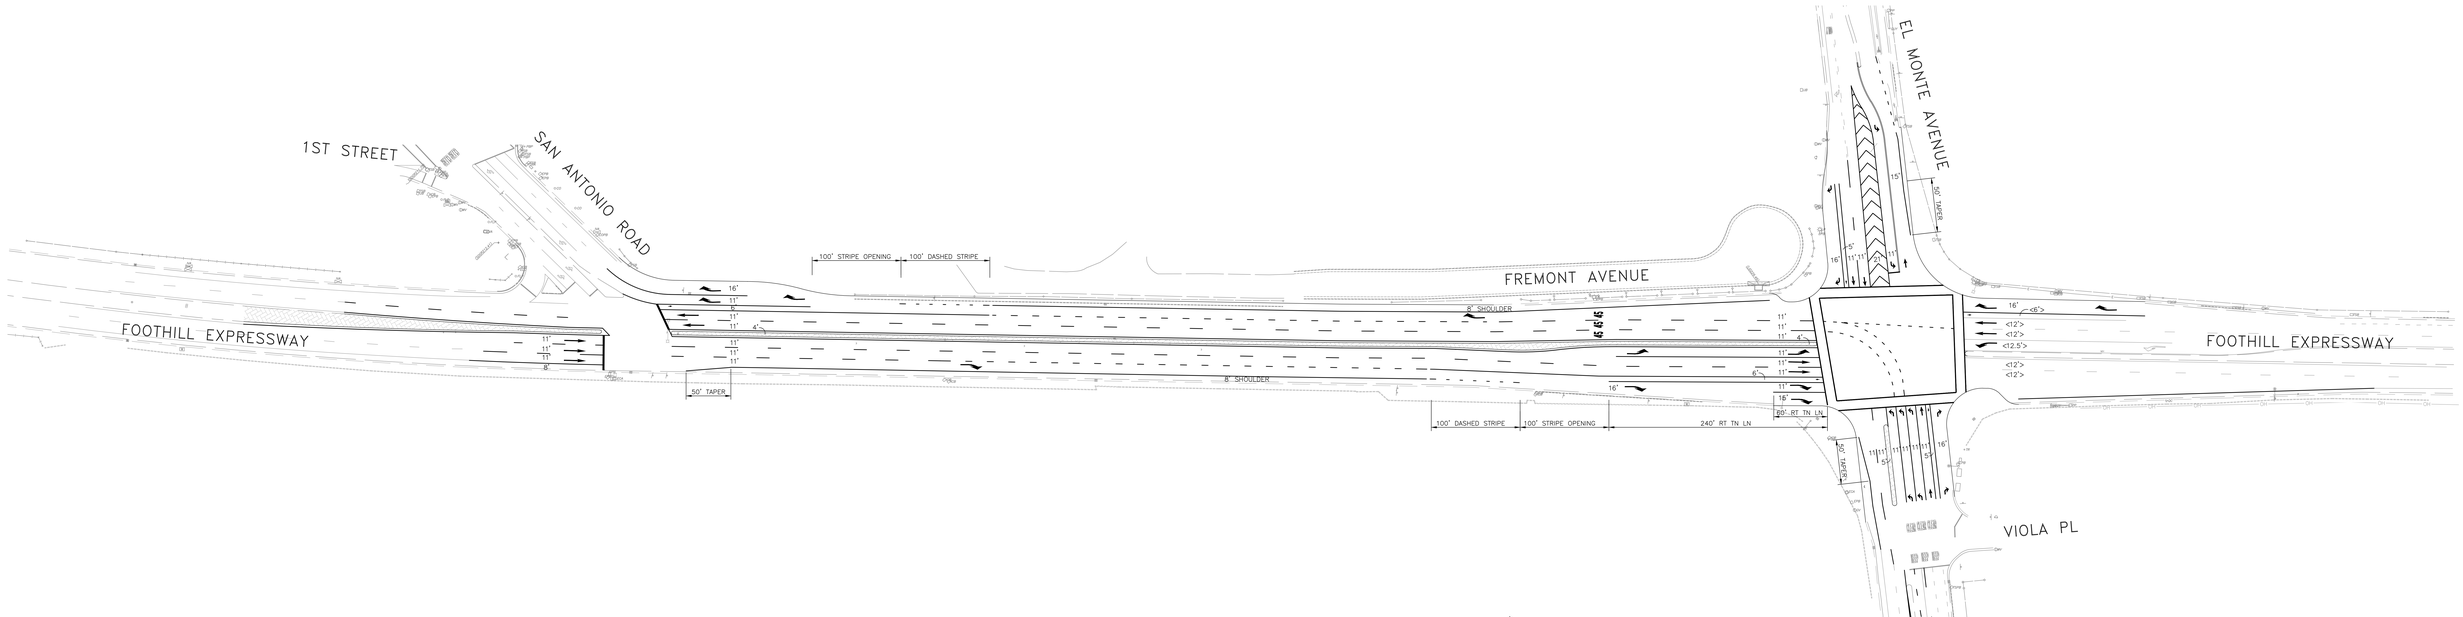

MOTT MACDONALD

ALTERNATIVE 3

Date: 10/20/2017 3:17:25 pm
Layout: Alt 3 Exhibit-1.dwg
Drawing: J:\375199 - Foothill Expressway\14-0 Drawings\14.1 Concepts\375199 GR Exhibit-1.dwg