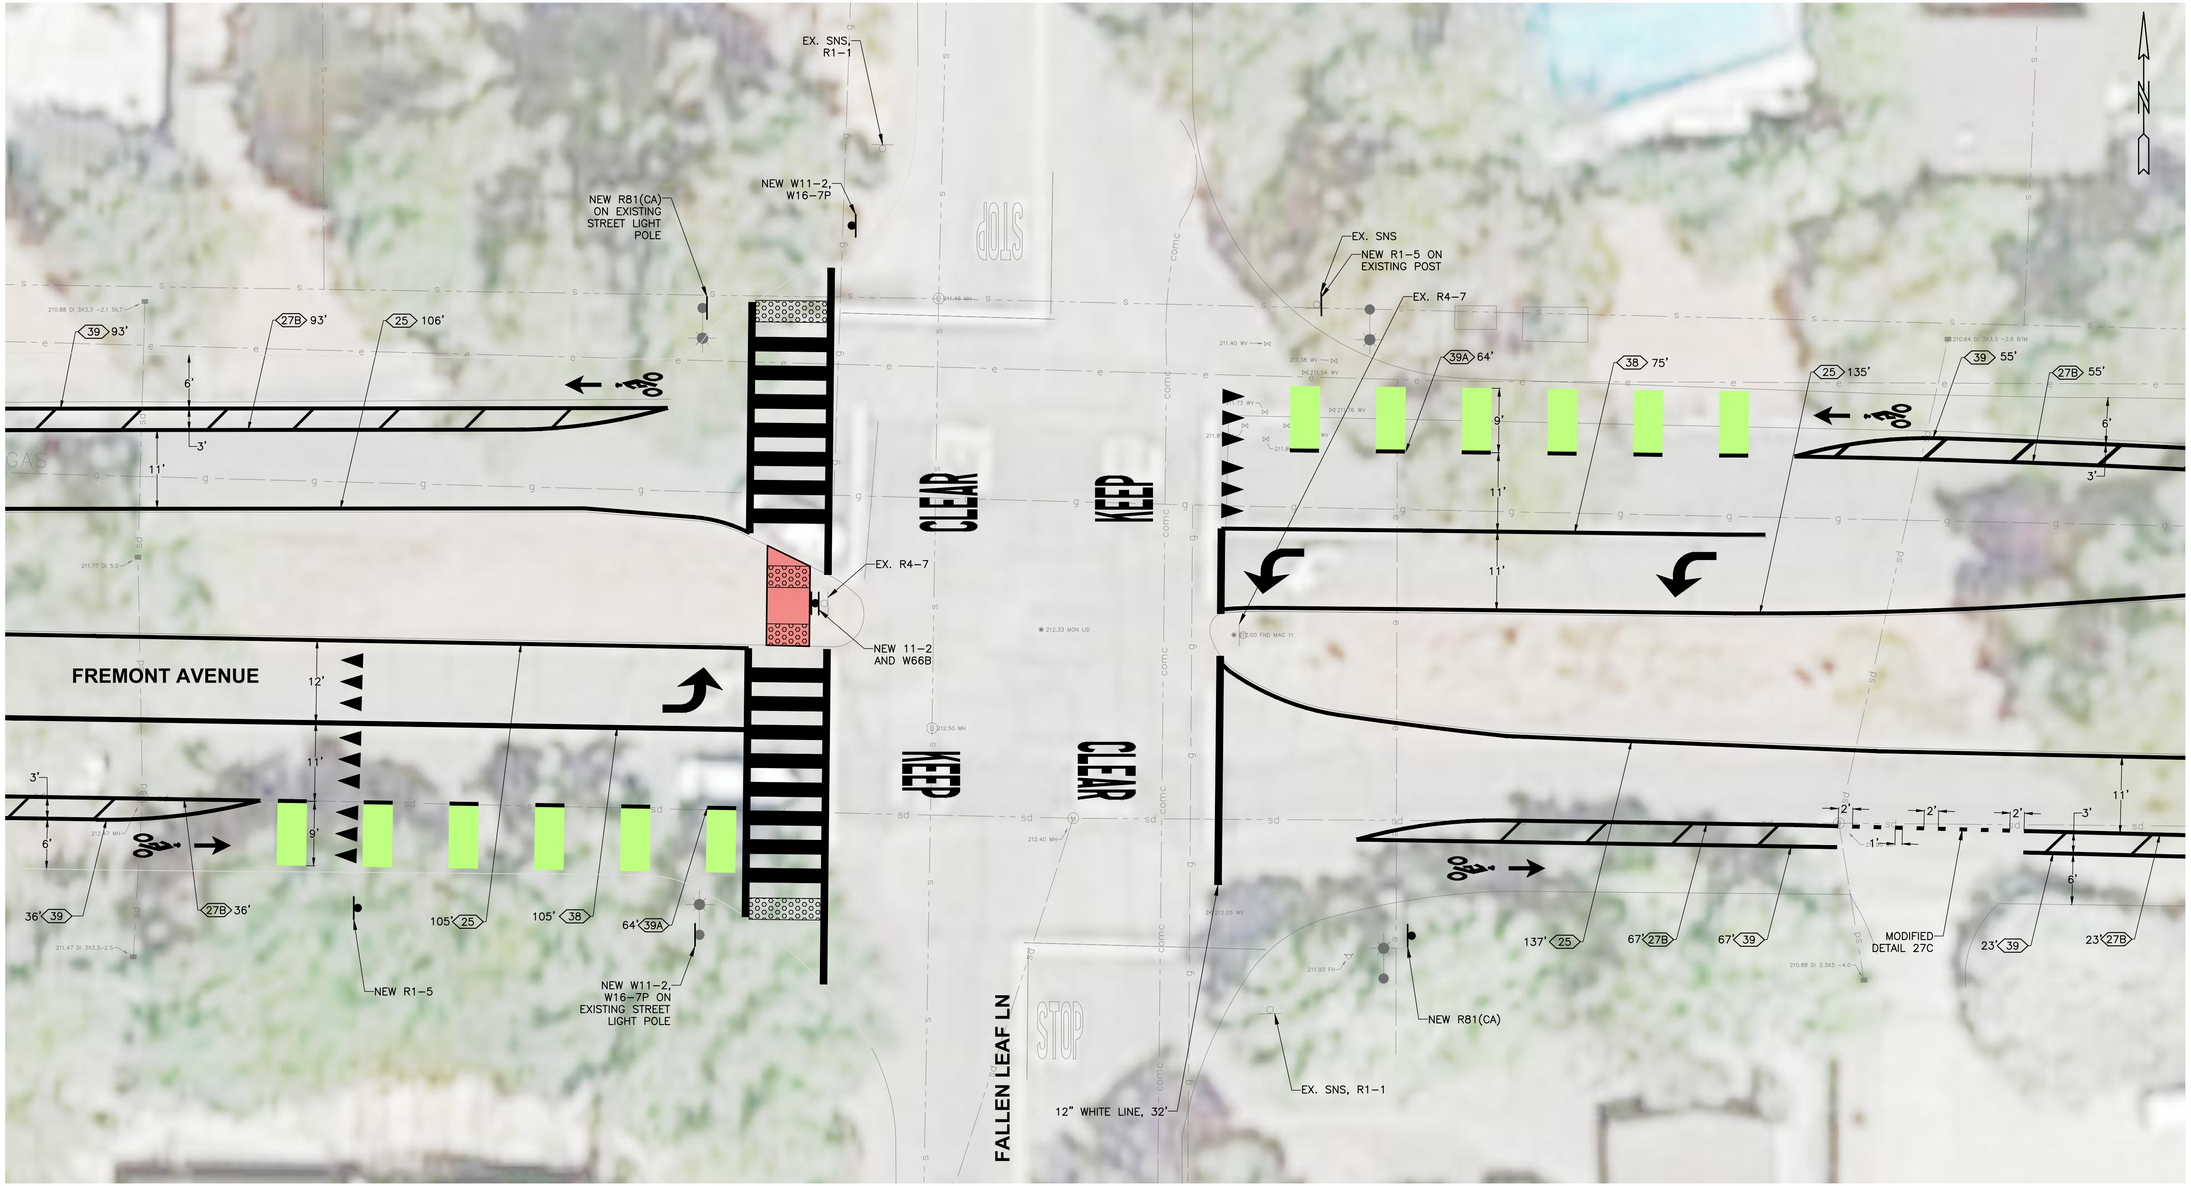

LEGEND

s	SEWER		STREETLIGHT
sd	STORM		FIRE HYDRANT
w	WATER		SANITARY SEWER MANHOLE
g	GAS		STORM DRAIN MANHOLE
oh	OVERHEAD		MANHOLE
e	ELECTRICAL		MONUMENT
comc	COMCAST		DRAINAGE INLET
	REMOVE LANDSCAPE. INSTALL 76 SF 14" FULL DEPTH ASPHALT CONCRETE.		WATER VALVE
	INSTALL CAST IRON TRUNCATED DOMES		TRAFFIC SIGNAL
			TREE

GENERAL NOTES

1. EXISTING UTILITY LOCATIONS ARE SHOWN IN THEIR APPROXIMATE LOCATION TO THE BEST OF OUR KNOWLEDGE BASED ON RECORD INFORMATION. CONTRACTOR SHALL CONTACT USA PRIOR TO ANY CONSTRUCTION AND SHALL EXERCISE CAUTION WHILE EXCAVATING AND PERFORMING CONSTRUCTION IN THE VICINITY OF THE UNDERGROUND LINES. CONTRACTOR SHALL REPLACE AND REPAIR ANY DAMAGE TO THE EXISTING UTILITY LINES AT THE SOLE EXPENSE OF THE CONTRACTOR.

10 0 5 10 20 40

(IN FEET)
1"=10'

Call Two Working Days Before You Dig!

1-800-227-2600

BY	DATE	REVISIONS

Bellecci & Associates, inc.
Civil Engineering • Land Surveying
7077 Koll Center Pkwy, Suite 210 Pleasanton, CA 94566
Phone (925) 681-4885
www.bellecci.com

CITY OF LOS ALTOS
1 NORTH SAN ANTONIO ROAD
CALIFORNIA 94022
(650) 947-2700

NOT FOR CONSTRUCTION

FREMONT AVENUE PAVEMENT REHABILITATION
FROM GRANT ROAD TO STEVENS CREEK PROJECT TS-01056

FALLEN LEAF LANE ALTERNATIVE CONCEPT EXHIBIT

LOS ALTOS SANTA CLARA COUNTY CALIFORNIA

DWG NO. 1
1 OF 1
JOB NO. 19058