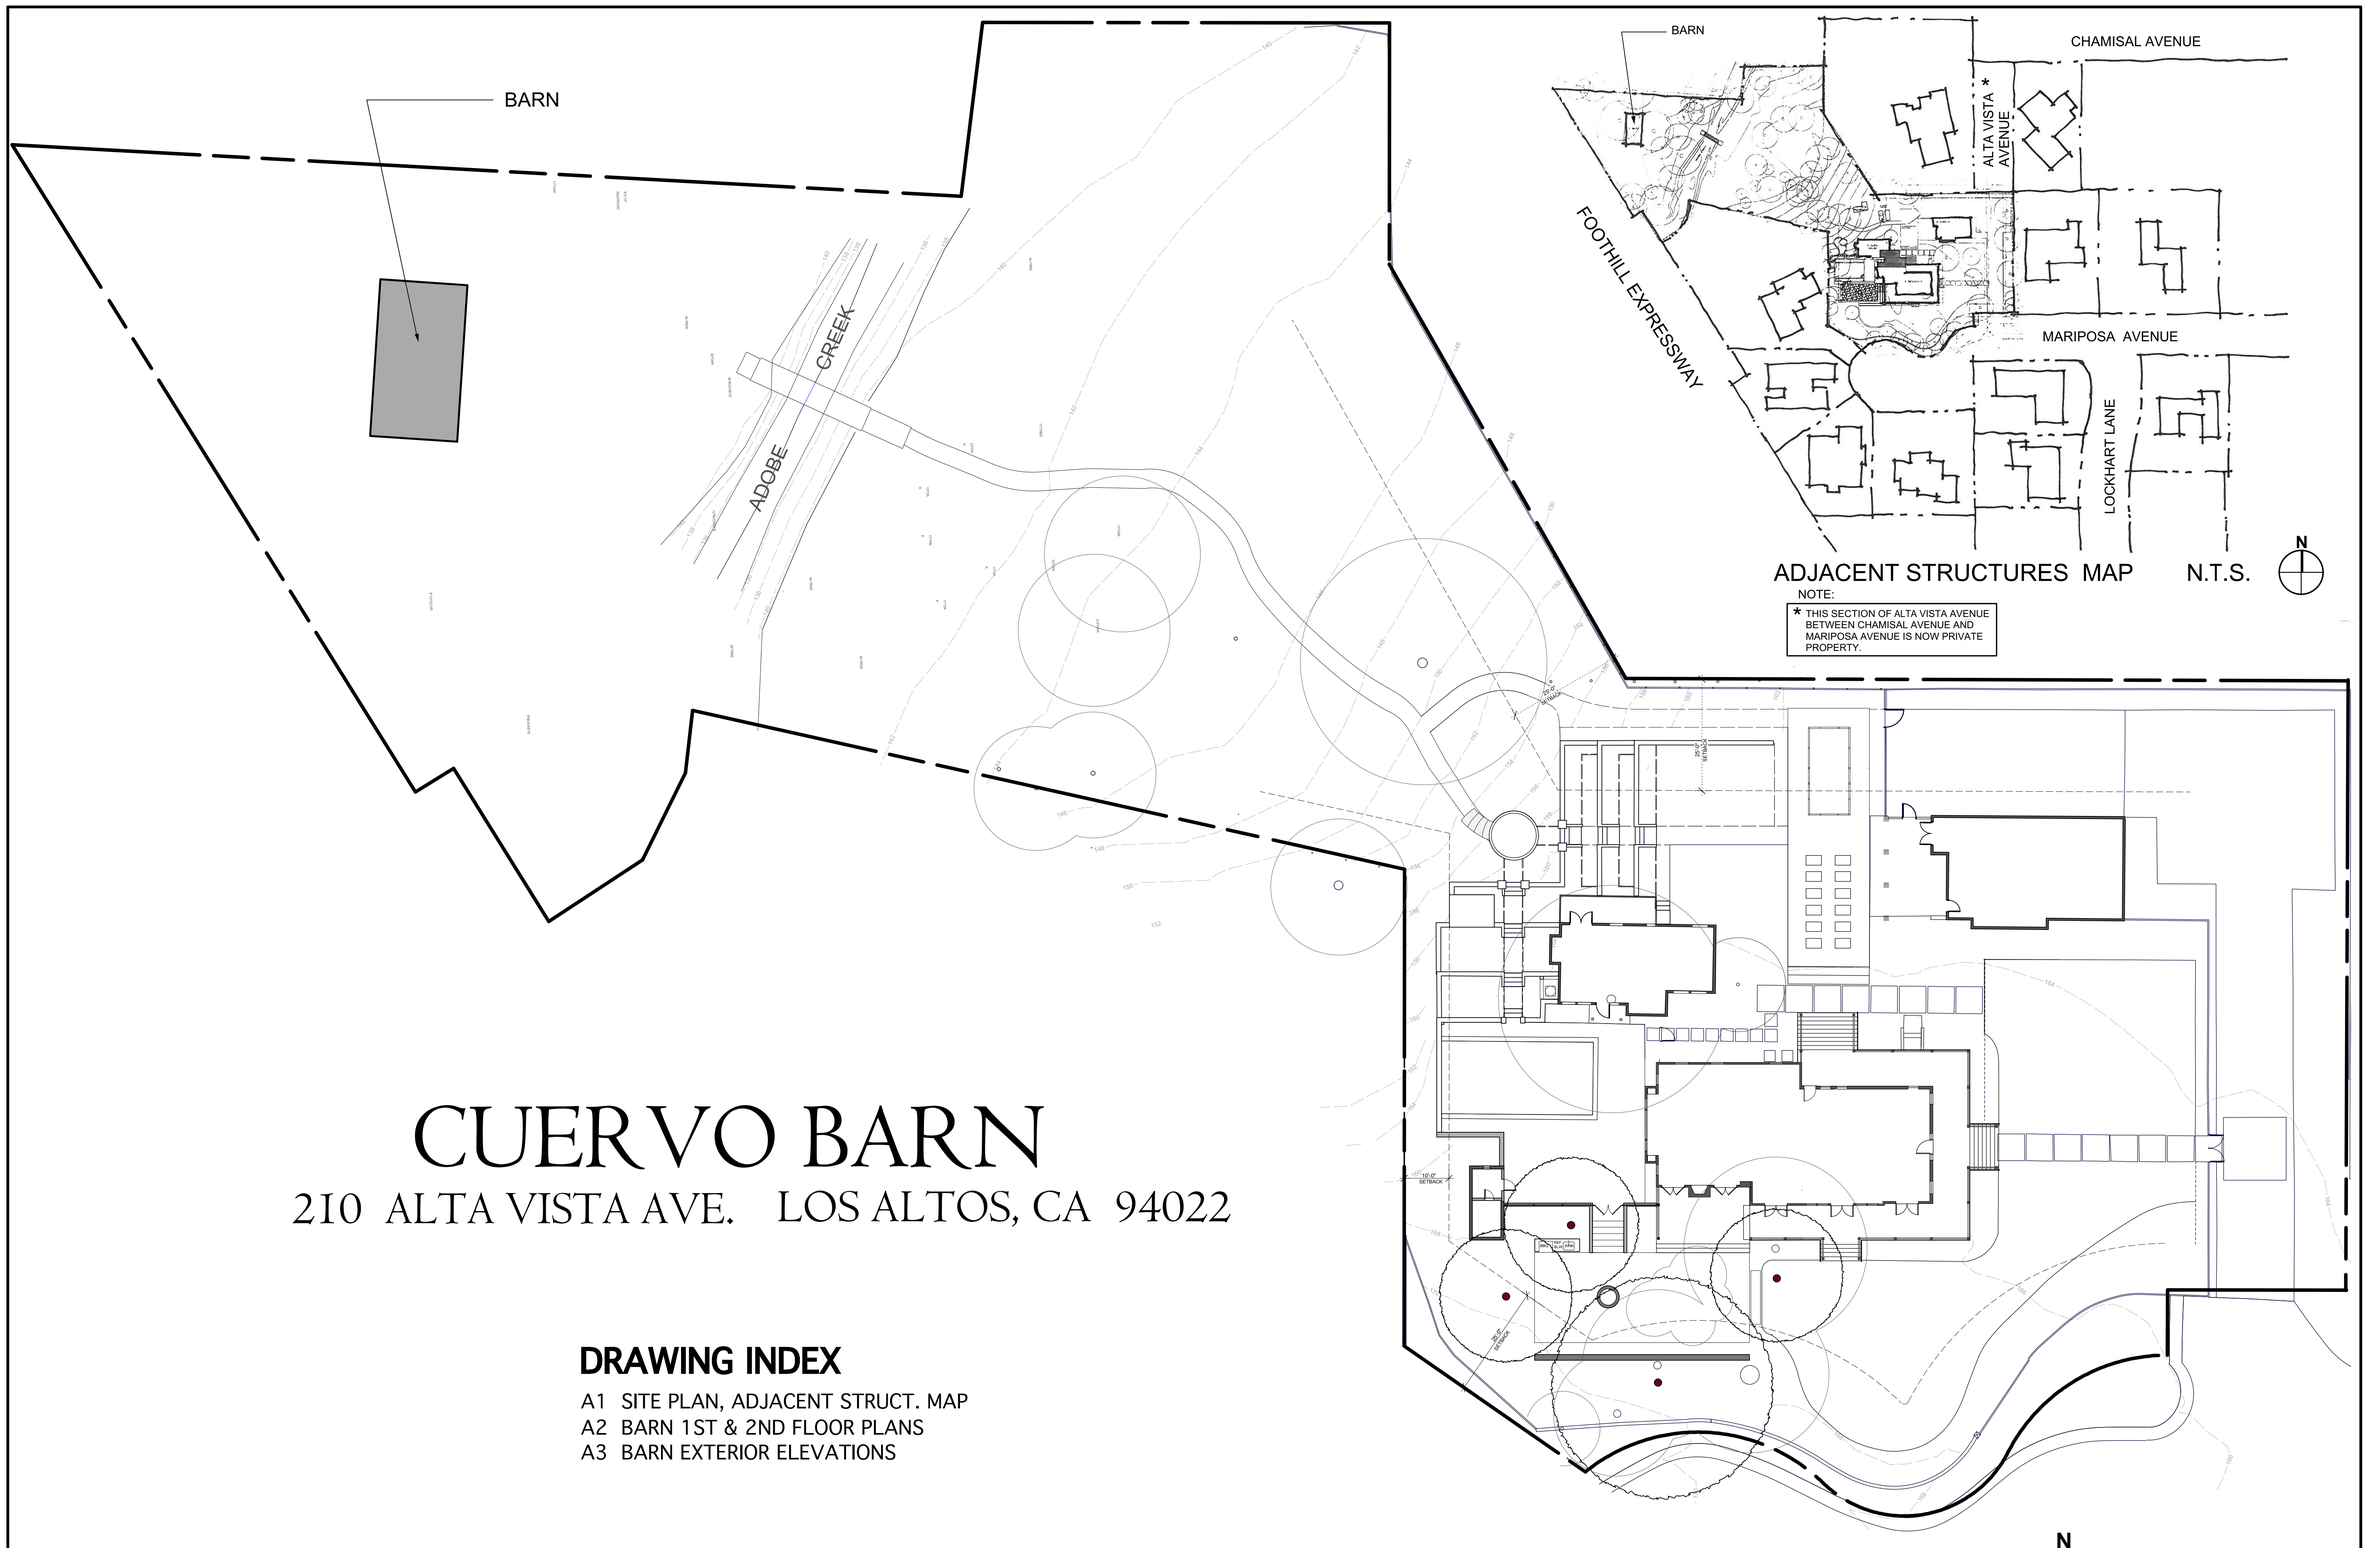

ADJACENT STRUCTURES MAP N.T.S.

NOTE:

* THIS SECTION OF ALTA VISTA AVENUE BETWEEN CHAMISAL AVENUE AND MARIPOSA AVENUE IS NOW PRIVATE PROPERTY.

CUERVO BARN

210 ALTA VISTA AVE. LOS ALTOS, CA 94022

DRAWING INDEX

A1 SITE PLAN, ADJACENT STRUCT. MAP
A2 BARN 1ST & 2ND FLOOR PLANS
A3 BARN EXTERIOR ELEVATIONS

Gregory P. Evard
Architect, AIA
171 Main Street #180
Los Altos, CA
94022
Ph: (650) 948-3600
Fax: (650) 948-3641

Written dimensions on these drawings shall have precedence over scaled dimensions. Contractor will verify and be responsible for all dimensions and conditions of the Project and the Architect must be notified immediately of any variations from the dimensions and conditions shown by these drawings.
These drawings and the ideas represented by them are and shall remain the property of the Architect and no part thereof shall be used for any other than this project without the written consent of the Architect.

CUERVO BARN
210 ALTA VISTA AVE. LOS ALTOS, CA 94022

Revisions

No.	Date

Date: Sept. 23, 2016

Project:

AI

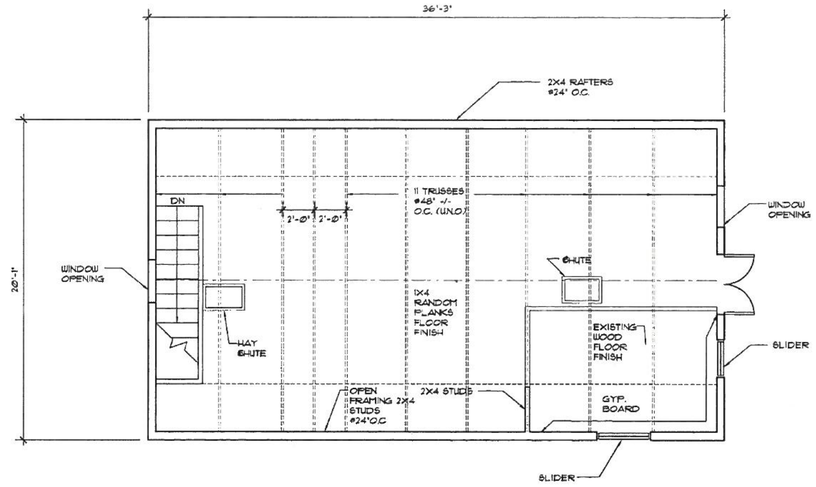

EXISTING BARN SECOND FLOOR PLAN

1/4"= 1'0"

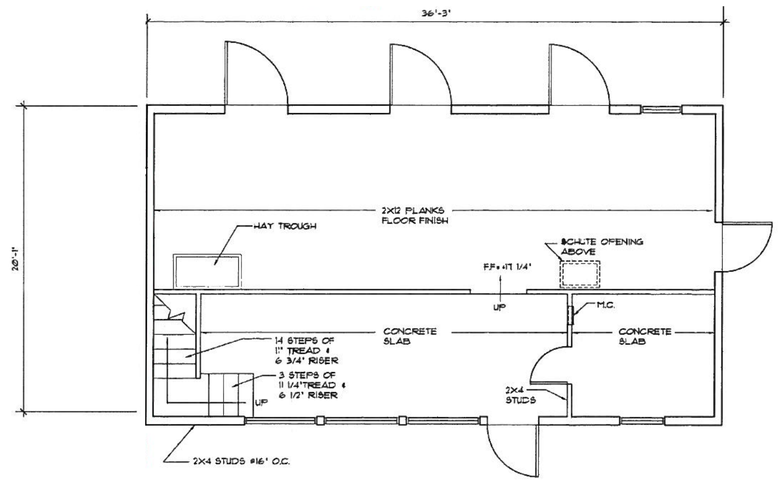

EXISTING BARN FIRST FLOOR PLAN

1/4"= 1'0"

Gregory P. Evard
Architect, AIA
171 Main Street, #100
Los Altos, CA
94022
Ph: (650) 948-3601
Fax (650) 948-3501

Written dimensions on these drawings shall have precedence over scaled dimensions. Contractor will verify and be responsible for all dimensions and conditions of the Project and the Architect must be notified immediately of any variations from the dimensions and conditions shown by these drawings.
These drawings and the ideas represented by them are and shall remain the property of the Architect and no part thereof shall be used for any other than this project without the written consent of the Architect.

CUERVO BARN
210 ALTA VISTA AVE. LOS ALTOS, CA 94022

Revisions

No. Date

Date: Sept. 23, 2016

Project:

A2

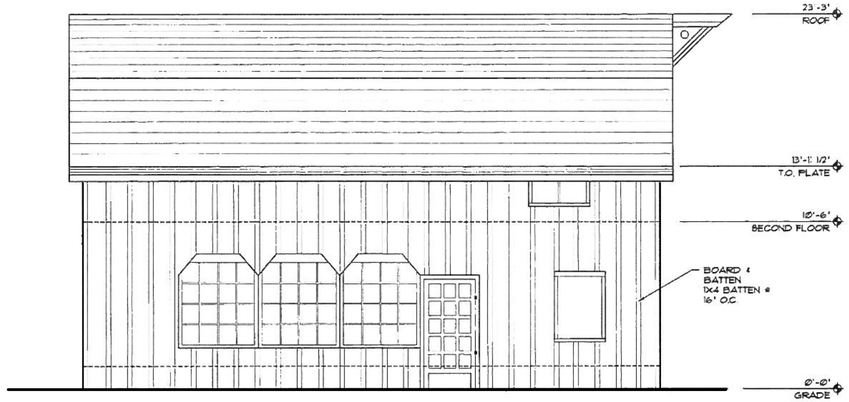

EXISTING EAST ELEVATION

SCALE: 1/4"= 1'0"

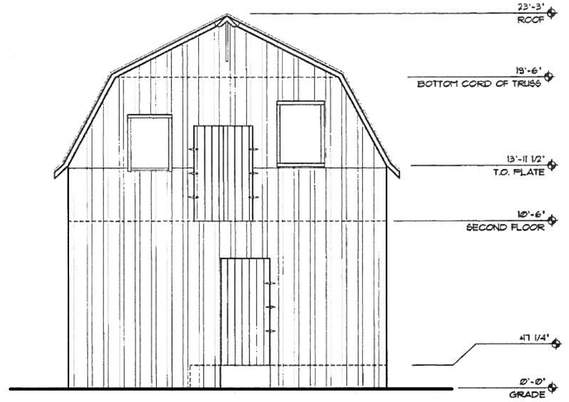

EXISTING NORTH ELEVATION

SCALE: 1/4"= 1'0"

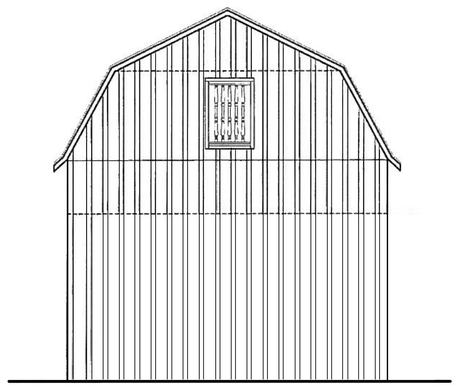

EXISTING SOUTH ELEVATION

SCALE: 1/4"= 1'0"

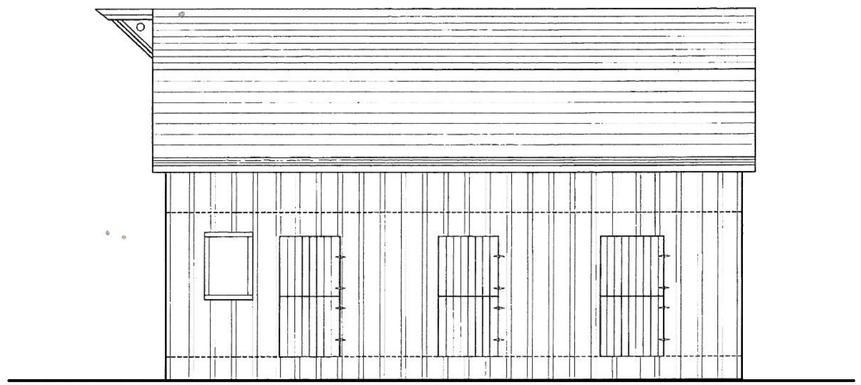

EXISTING WEST ELEVATION

SCALE: 1/4"= 1'0"

BARN EXTERIOR ELEVATIONS

1/4"= 1'0"

Gregory P. Evard
Architect, AIA
171 Main Street, #100
Los Altos, CA
94022
Ph: (650) 948-3600
Fax (650) 948-3601

Written dimensions on these drawings shall have precedence over scaled dimensions. Contractor will verify and be responsible for all dimensions and conditions of the Project and the Architect must be notified immediately of any variations from the dimensions and conditions shown by these drawings.
These drawings and the ideas represented by them are and shall remain the property of the Architect and no part thereof shall be used for any other than this project without the written consent of the Architect.

CUERVO BARN
210 ALTA VISTA AVE. LOS ALTOS, CA 94022

Revisions

No.	Date

Date: Sept. 23, 2016

Project:

A3