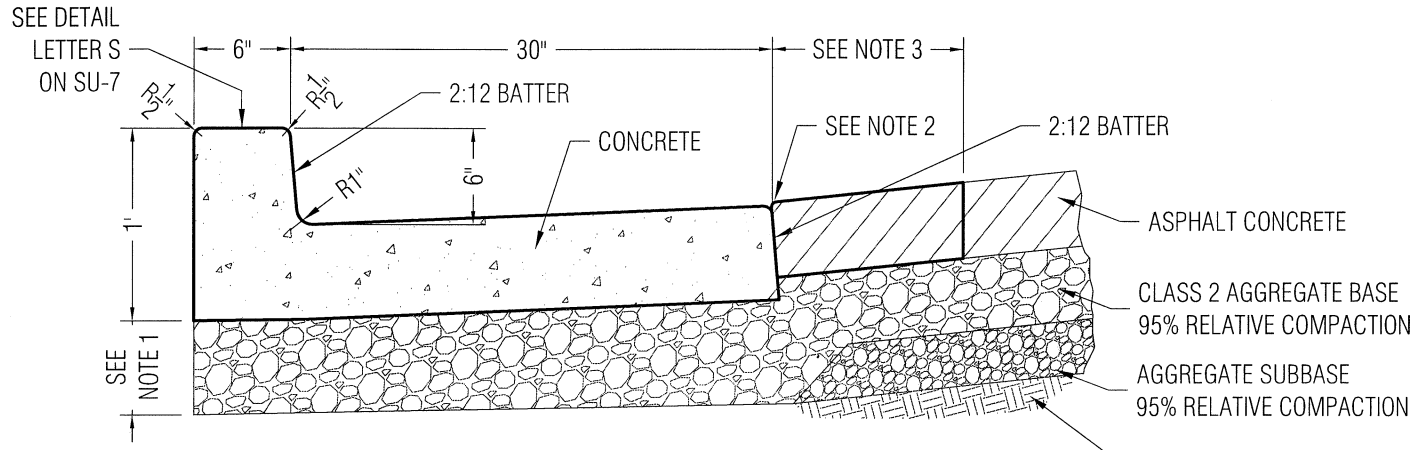

VERTICAL CURB AND GUTTER

SCALE: 1" = 1'

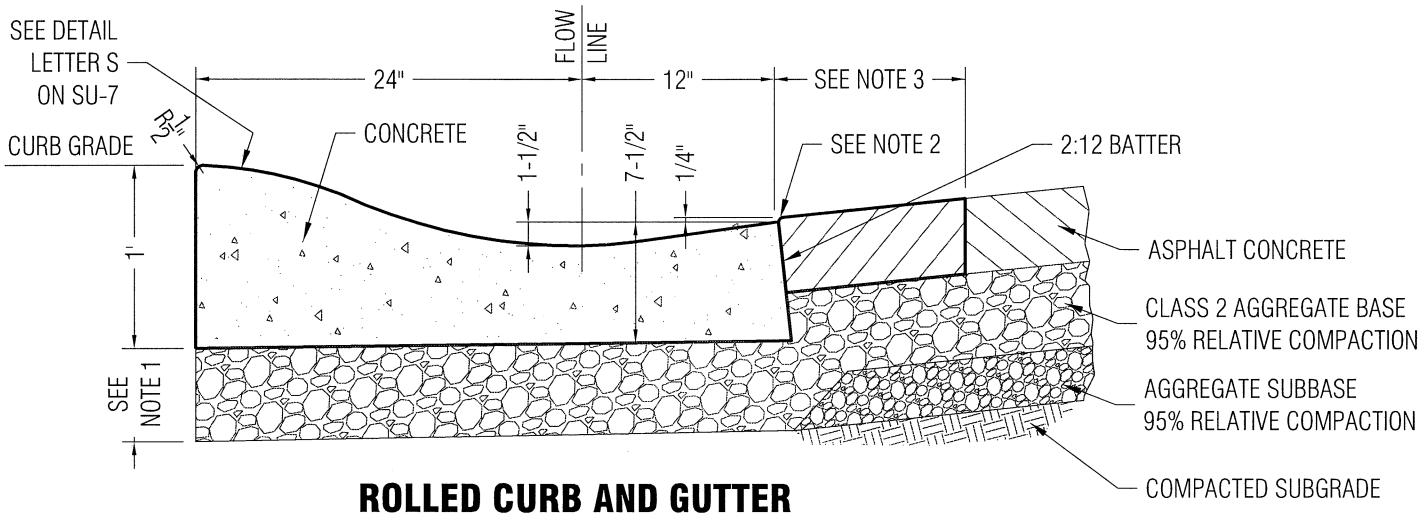

ROLLED CURB AND GUTTER

SCALE: 1" = 1'

NOTES:

1. THICKNESS OF AGGREGATE BASE SHALL BE:
   * FOR NEW STREET SECTION: AS DETERMINED BY EXTENSION OF ROADWAY GRADING PLANE (6" MIN.)

   -OR-

   * FOR EXISTING STREET SECTION: 6"

2. EDGE OF PAVEMENT 1/4" ABOVE LIP (FOR 30" GUTTER, THE LIP SHALL BE 2-1/2" ABOVE FLOWLINE)

3. FOR NEW CURB & GUTTER INSTALLED ADJACENT TO EXISTING PAVEMENT, TWELVE INCHES (12") OF THE AC EDGE SHALL BE SAWCUT, REMOVED AND REPLACED WITH NEW AC PAVEMENT

Approved: _____ City Engineer 1/4/10 Date

CITY OF LOS ALTOS · CALIFORNIA · INCORPORATED DECEMBER 1, 1952

REVISION	
Description	Date

ENGINEERING DIVISION

VERTICAL AND ROLLED CURB AND GUTTER

SU-6