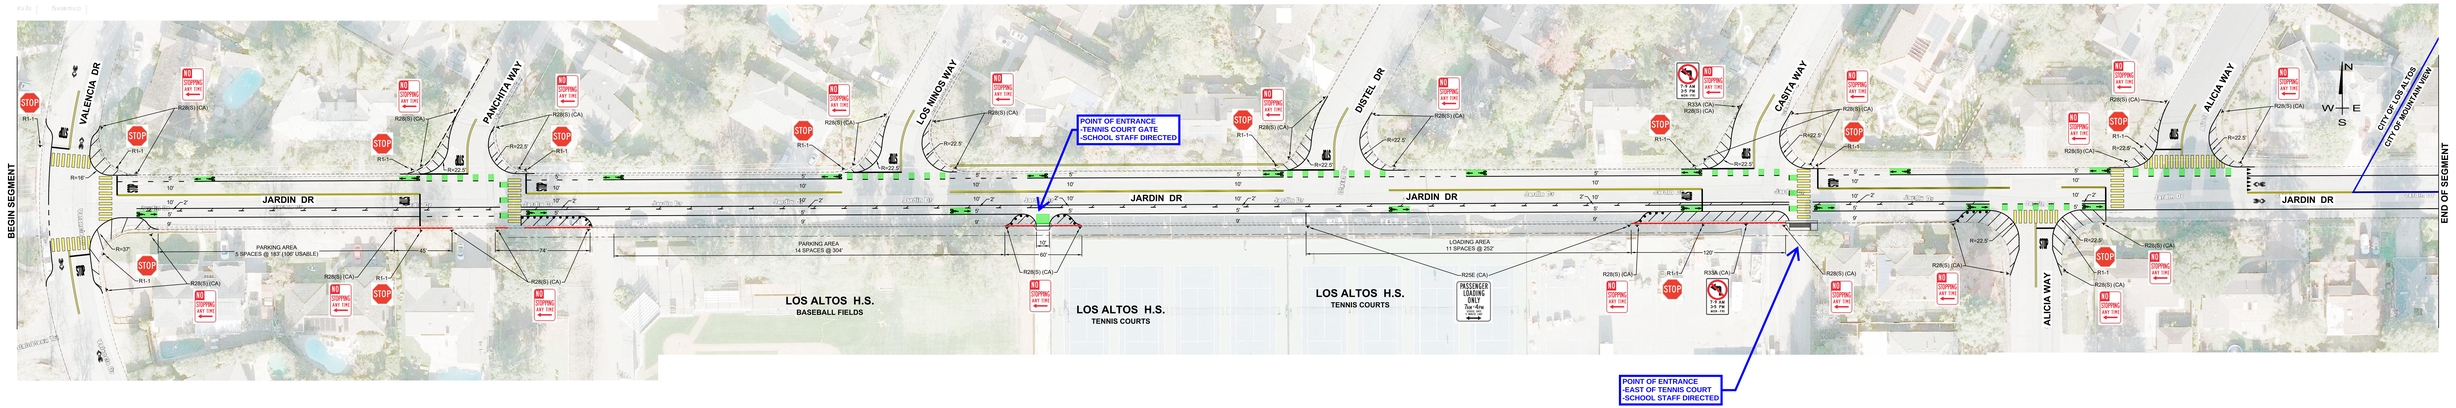

DETAIL 1

**LEGEND:**

- PAVEMENT STRIPING "NO STOPPING ANY TIME"
- TRAFFIC DELINEATORS AT EVERY 4 FT, SEE DETAIL 1.
- SIGN ON POST
- RED PAINT CURB "NO STOPPING ANY TIME"
- BIKE LANE SYMBOL AND ARROW W/ GREEN PAINTED MARKING
- GREEN PAVEMENT MARKING
- 4" SOLID DOUBLE YELLOW CENTER LINE
- YIELD LINES PAVEMENT MARKING
- SHARROW PAVEMENT MARKING
- 10' CONTINENTAL CROSSWALK (YELLOW)
- CITY LIMITS

GRAPHIC SCALE

20 0 10 20 40

( IN FEET )

# LOS ALTOS COMPLETE STREETS
## JARDIN DRIVE
## RECOMMENDED PLAN

SANTA CLARA COUNTY, CALIFORNIA

LOS ALTOS

DRAWING CHECKED BY:

DATE:

SCALE:

DRAWING NUMBER:

4 OF 4

REVISIONS

1

2