ATTACHMENT 2
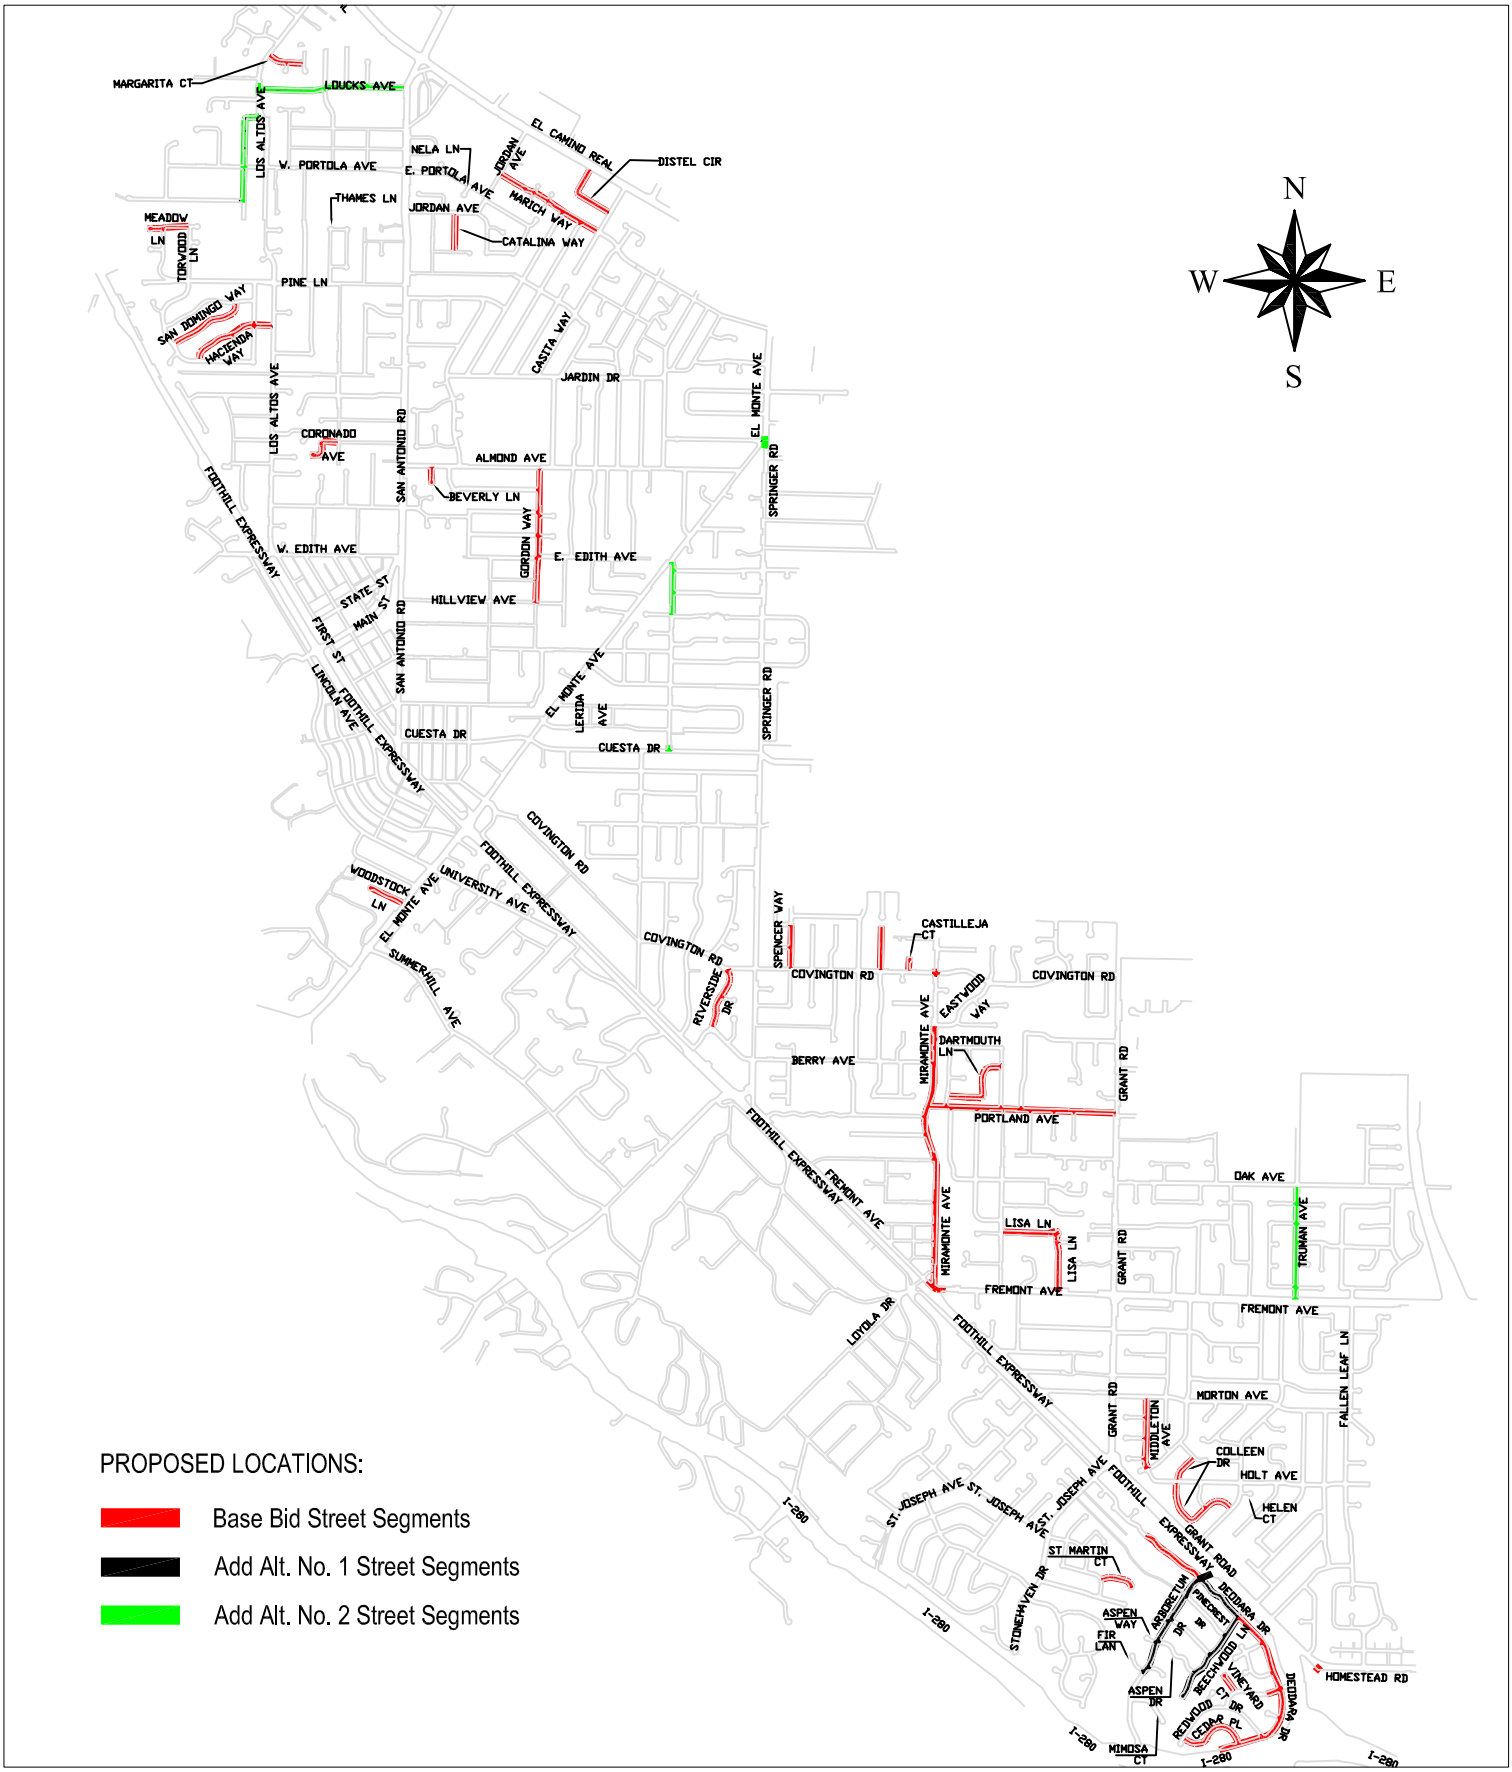
Annual Street Striping, Project TS-0100316 Location of Street Segments