EXHIBIT B
ANNUAL STREET RESURFACING
PROJECT TS0100120

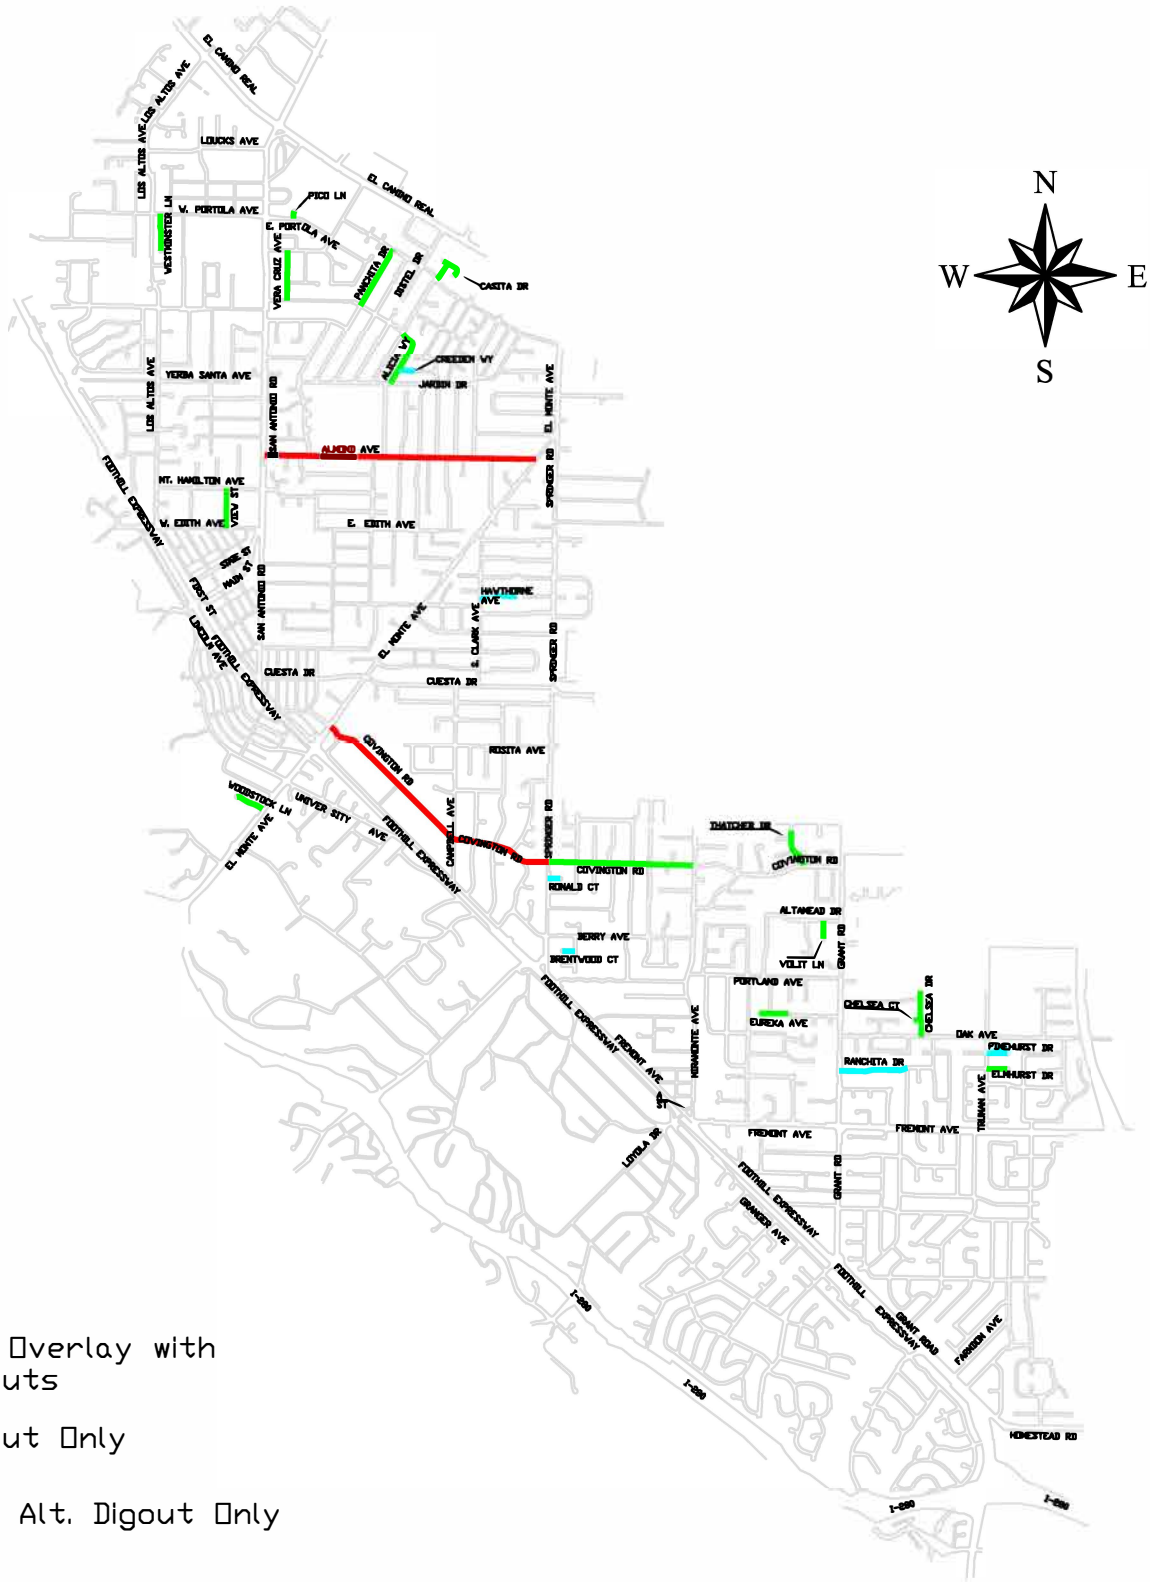

LEGEND:

- 1.5" Overlay with Digouts
- Digout Only
- Add Alt. Digout Only

CITY OF LOS ALTOS ENGINEERING SERVICES DEPARTMENT SANTA CLARA COUNTY, CALIFORNIA	EXHIBIT B PROJECT MAP **E-4**	DRAWN BY: GW CHECKED BY: KK APPROVED BY: VC DATE: JAN. 3, 2020 SCALE: NTS DWG NO.: E-3