Los Altos Hillview Community Center

97 Hillview Ave.
Los Altos, CA 94022
COMPLETE STREETS - 06/18/2018

- D0.00 Cover sheet
- D1.00 Site Plan – Complete Streets
- D2.00 Floor Plan – Complete Streets
- D3.01 Exterior Renderings
- D3.01 Exterior Renderings
- A1.01 Existing Site Plan
- A3.11 Exterior Elevations
- A3.12 Exterior Elevations
- L1.00 Landscape Design
- L2.00 Landscape Design

Cost Estimator
Oppenheim Lewis Inc
2743 17th Street
San Francisco CA 94110
Tel: (415) 621-6067
Scott Lewis

Signage
Square Peg Design
1631 Telegraph Ave
Oakland, CA 94612
Tel: (510) 596-8814
Mike Moore

Acoustics/AV/Security
Smith, Fause and McDonald, Inc.
351 8th Street
San Francisco CA 94103
Tel: (415) 255-9140
Peter McDonald

Electrical
O'Mahony & Myer Inc.
4341 Redwood Highway
Suite 245
San Rafael CA 94903
Tel: (415) 492-0420
Herman Lim

Mechanical/Plumbing
Integral Group Inc.
428 13th Street
Oakland CA 94612
Tel: (510) 663-2070
Shannon Allison

Structural
Daedalus
12930 Saratoga Ave, Ste B9
Saratoga, CA 95070
Tel: (408) 517-0373
Doug Robertson

Landscape
MIG Inc.
801 Hearst Avenue
Berkeley CA 94710
Tel: (510) 845-7549
Richard Larson

Civil
BKF Engineers
256 Shoreline Drive
Suite 200
Redwood City CA 94065
Tel: (650) 482-6300
Roland Haga

Architect
Noll & Tam Architects
729 Heinz Ave
Berkeley, CA 94710
Tel: 510.542.2200
Fax: 510.542.2201
James Gwise

Client
City of Los Altos
1 N. San Antonio Rd
Los Altos, CA 94022
Tel: (650) 947.2625
Fax: 000.000.0000
Theresa Yee

NOLL & TAM ARCHITECTS
729 Heinz Avenue
Berkeley, CA 94710
tel 510.542.2200
fax 510.542.2201

ARCHITECTS SEAL

DRAFT! NOT FOR CONSTRUCTION

PROJECT TITLE
Los Altos Hillview Community Center
97 Hillview Ave.
Los Altos, CA 94022

ISSUE TITLE
COMPLETE STREETS

ISSUE DATE 06/18/2018
NOLL & TAM JOB NUMBER 21730
REVISIONS
| | DATE | DESCRIPTION |

SHEET TITLE
COVER SHEET - COMPLETE STREETS

SHEET NUMBER
D0.00

6/15/2018 2:30:38 PM C:\Users\dora.poliak\Desktop\REVIT LOCALS\LACC_Arch_Central_dora.poliak.rvt

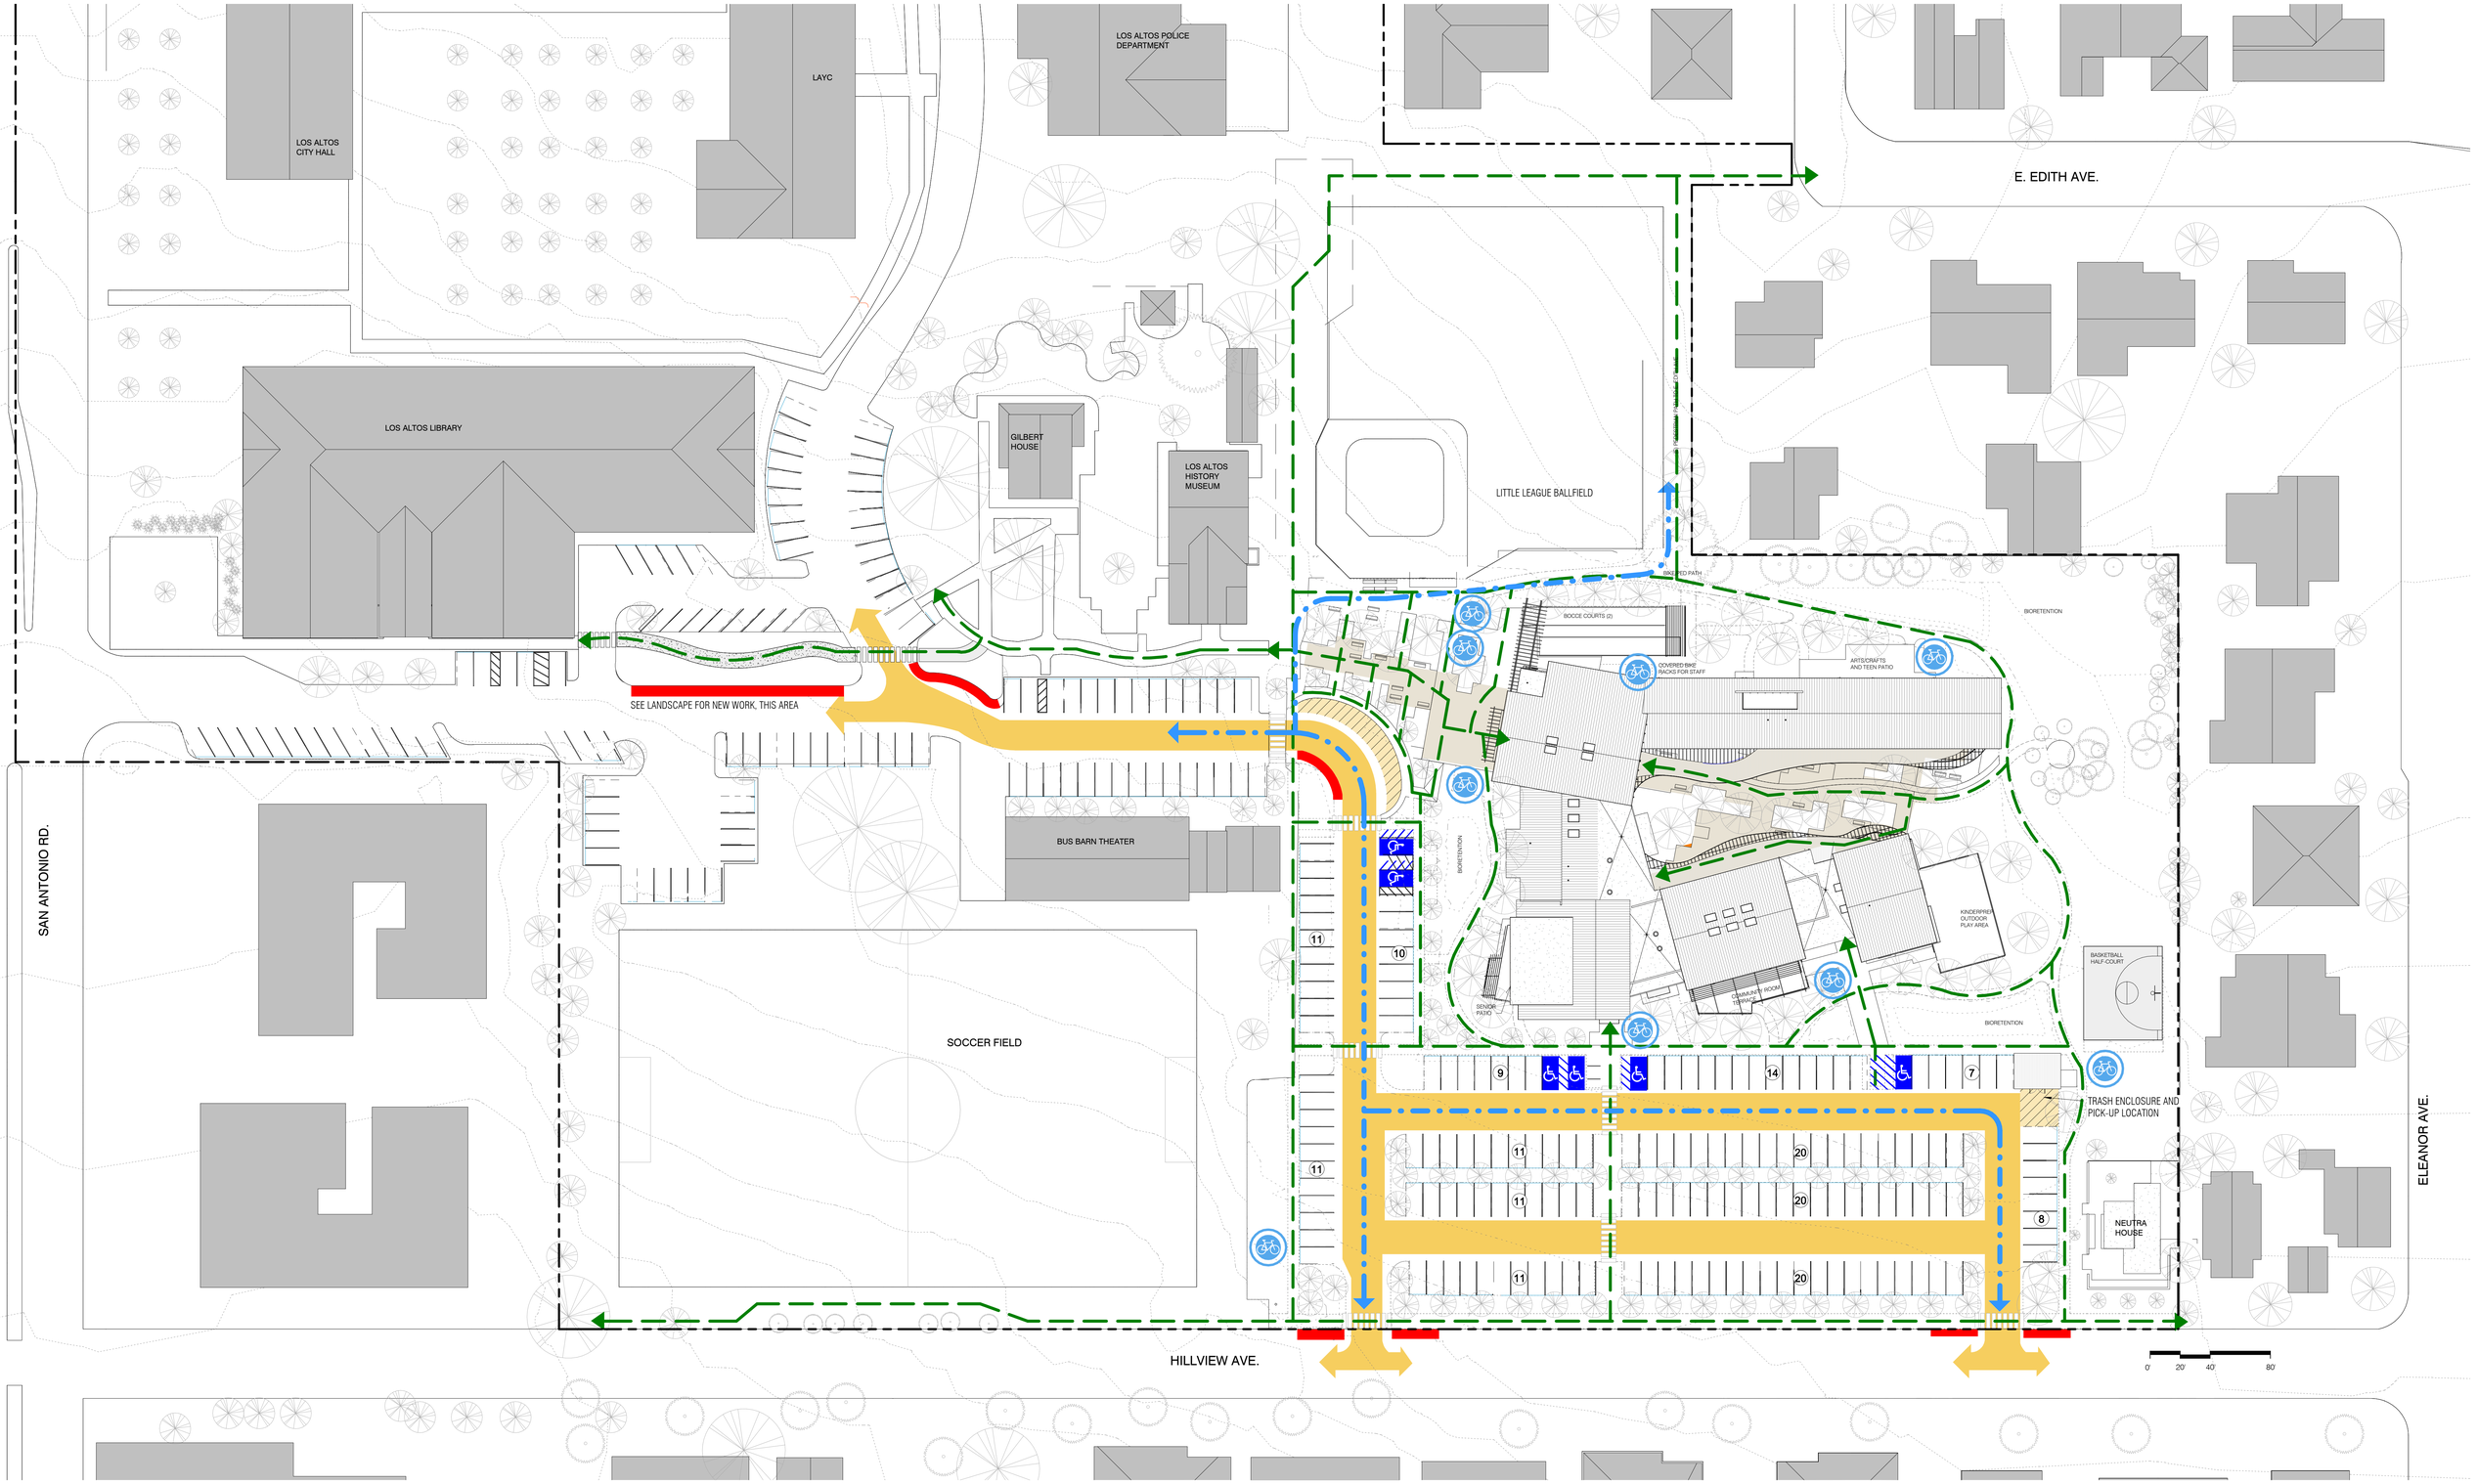

1 / 01.00 **01 - SITE PLAN - COMPLETE STREETS**
1/32" = 1'-0"

BICYCLE ACCESS
PEDESTRIAN ACCESS
BUILDING ENTRY
BICYCLE PARKING (RIBBON RACK - 9 BIKE SPACES EACH)
PUBLIC PEDESTRIAN PLAZA
VEHICULAR CIRCULATION
RED CURB - NO PARKING
LOADING ZONE
42 PARKING COUNT FOR BAY OF PARKING SPACES FOR TOTAL PARKING COUNTS - SEE NARRATIVE
NEW ACCESSIBLE PARKING SPACE - SEE NARRATIVE

1 FLOOR PLAN - COMPLETE STREETS
D2.00 3/32" = 1'-0"

BICYCLE ACCESS
BICYCLE PARKING (RIBBON RACK - 9 BIKE SPACES EACH)
PEDESTRIAN ACCESS
BUILDING ENTRY
PUBLIC PEDESTRIAN PLAZA / PUBLIC BUILDING CIRCULATION
VEHICULAR CIRCULATION
RED CURB - NO PARKING
LOADING ZONE
42 PARKING COUNT FOR BAY OF PARKING SPACES FOR TOTAL PARKING COUNTS - SEE NARRATIVE
NEW ACCESSIBLE PARKING SPACE - SEE NARRATIVE

MAIN ENTRY VIEW

DESIGN CONCEPT RENDERING

FOR SPECIFIC SITE LAYOUT DETAILS,
REFER TO SITE PLAN

SOUTH ENTRY VIEW

DESIGN CONCEPT RENDERING

FOR SPECIFIC SITE LAYOUT DETAILS,
REFER TO SITE PLAN

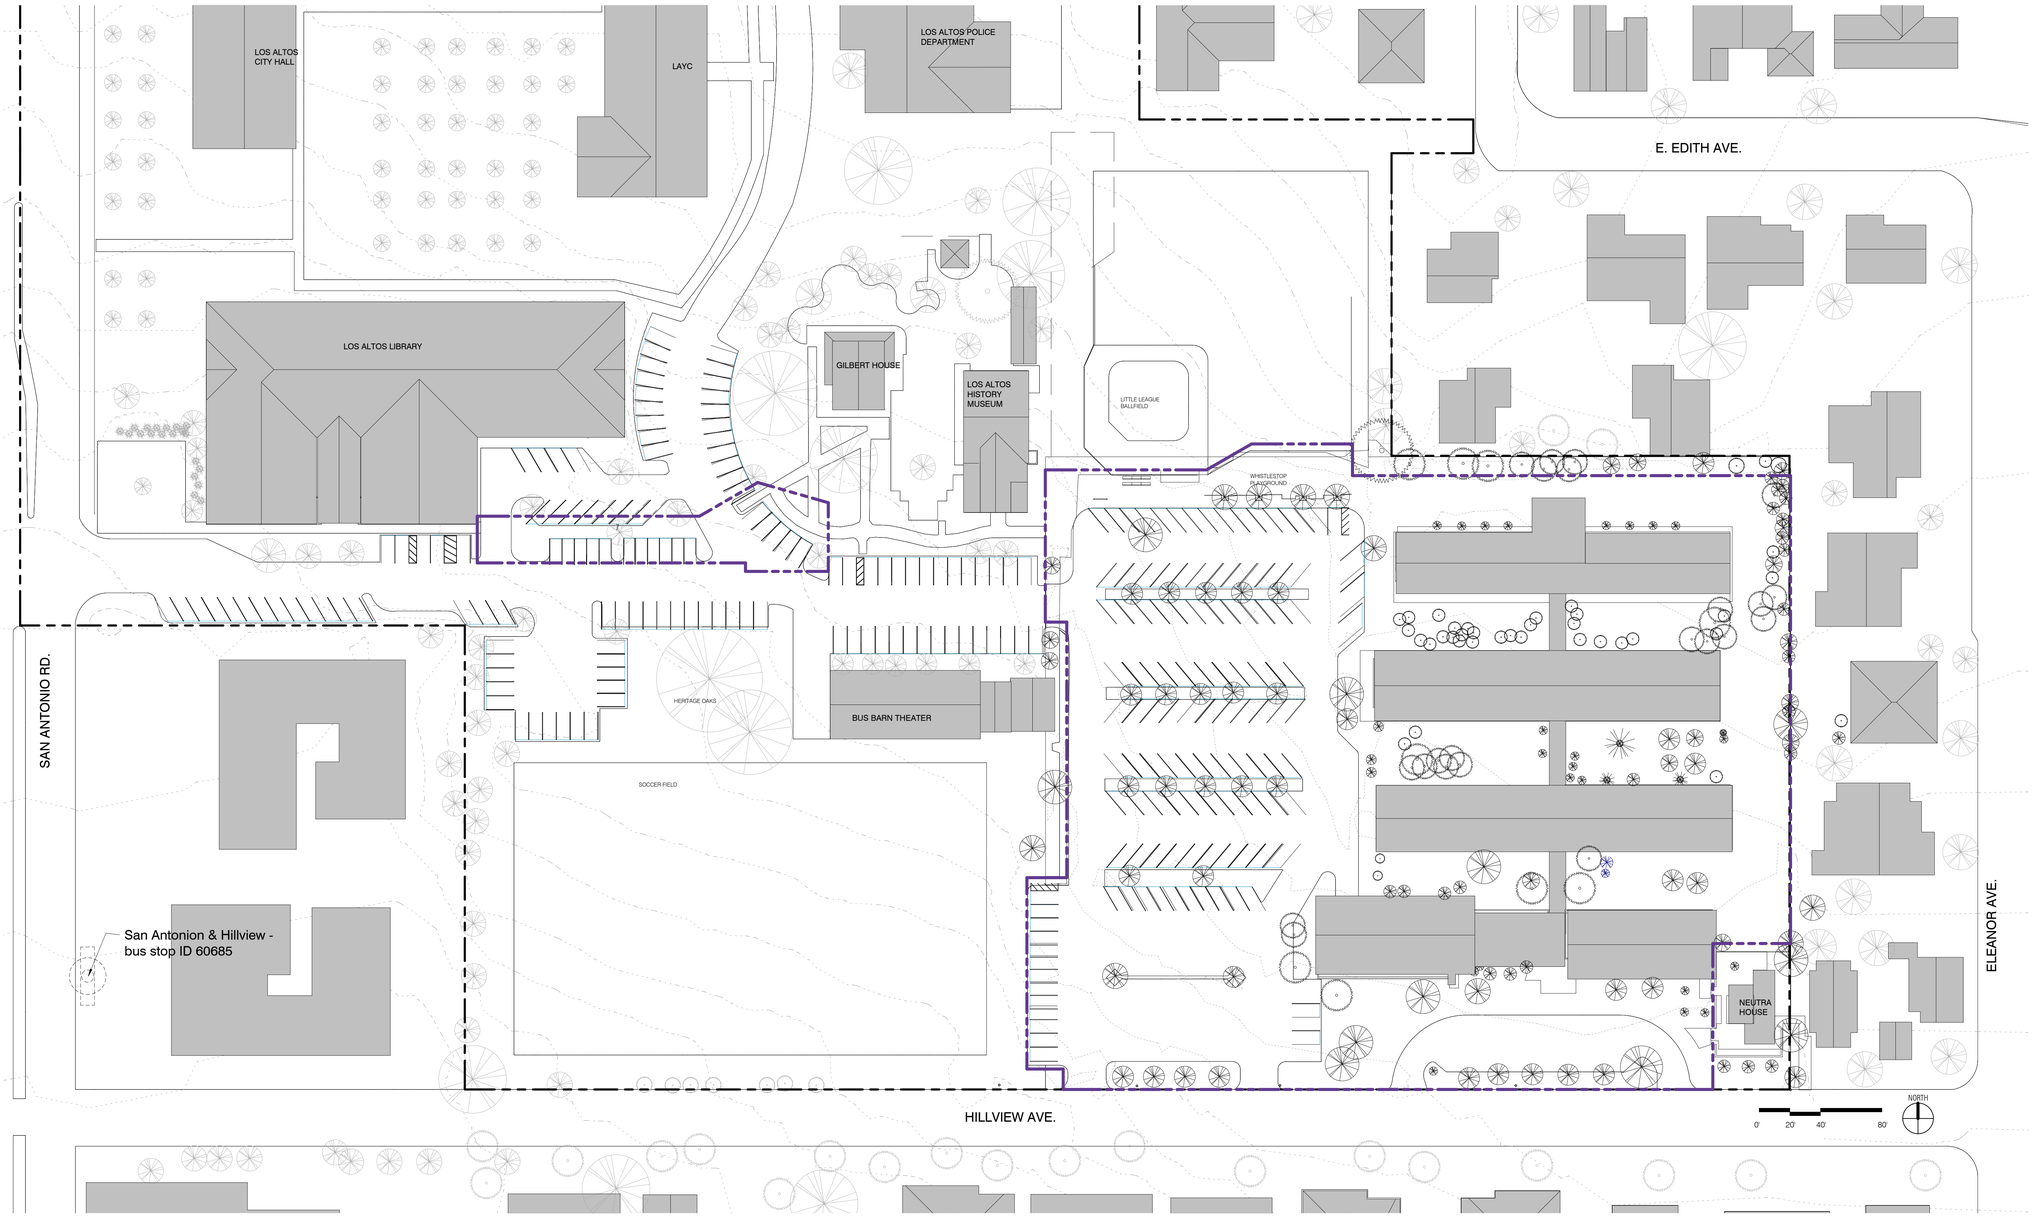

1 A1.01 **00 - SITE PLAN - EXISTING**
1" = 40'-0"

NOLL & TAM ARCHITECTS
729 Heinz Avenue
Berkeley, CA 94710
tel 510.542.2200
fax 510.542.2201

ARCHITECTS SEAL

PROJECT TITLE

COMPLETE STREETS
Los Altos Hillview Community Center

97 Hillview Ave.
Los Altos, CA 94022

ISSUE TITLE
COMPLETE STREETS

ISSUE DATE **06/18/2018**
NOLL & TAM JOB NUMBER **21730**

REVISIONS

	DATE	DESCRIPTION

SHEET TITLE
SITE PLAN - EXISTING

SHEET NUMBER
A1.01

5/22/2018 3:46:45 PM C:\Users\jason\Desktop\REVIT LOCALS\LACC_Arch_Central_jason.barsh@nollandtam.com.rvt

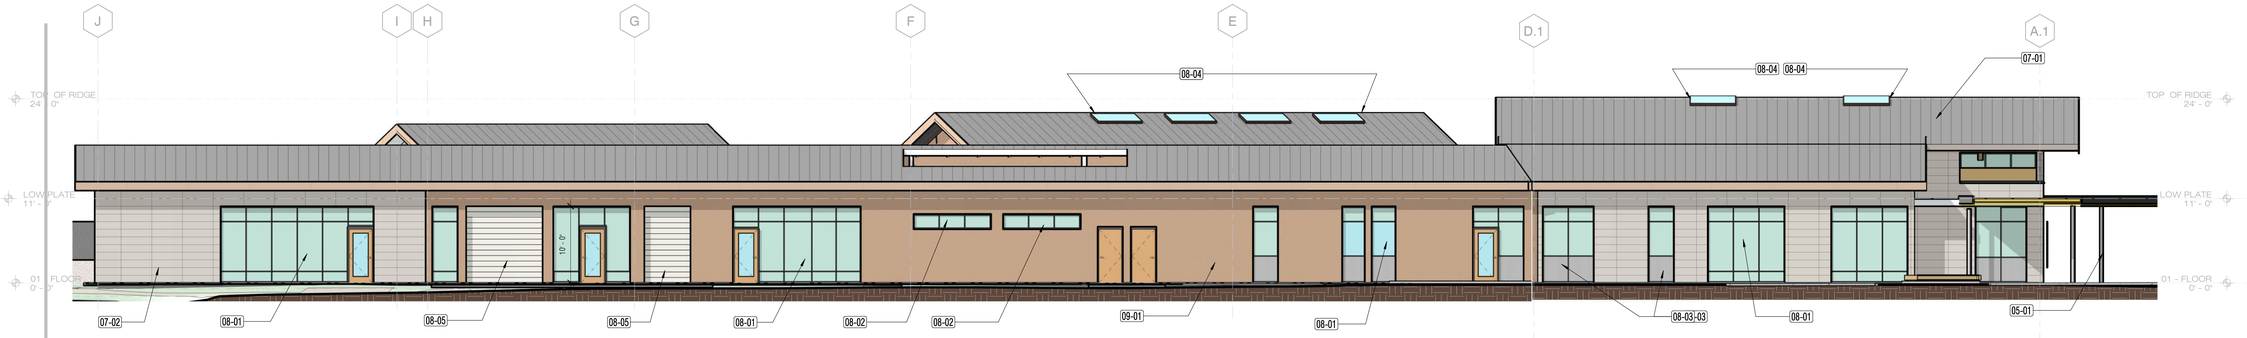

1 A3.11 **01 - NORTH BAR - NORTH ELEVATION**
1/8" = 1'-0"

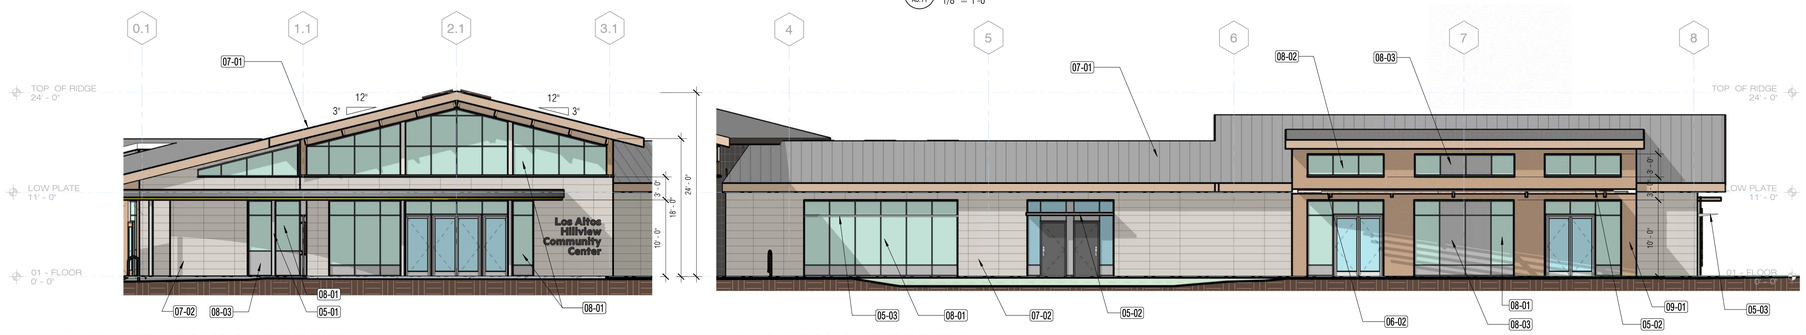

3 A3.11 **04 - NORTHWEST GABLE - WEST ELEVATION**
1/8" = 1'-0"

2 A3.11 **04 - WEST BAR - WEST ELEVATION**
1/8" = 1'-0"

6 A3.11 **01 - NORTHWEST GABLE - NORTH SIDE**
1/8" = 1'-0"

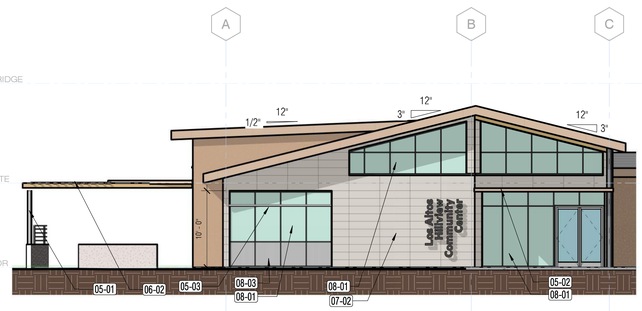

5 A3.11 **SOUTH ELEVATION**
1/8" = 1'-0"

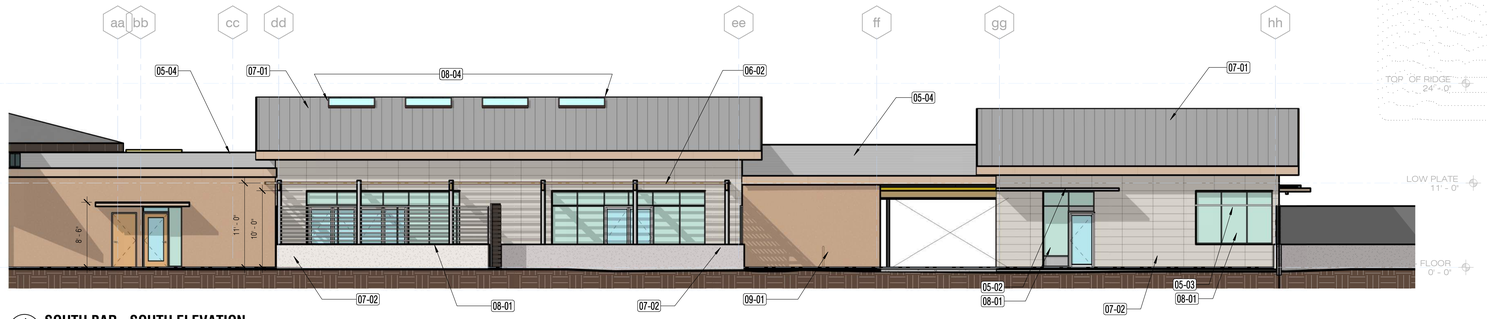

4 A3.11 **SOUTH BAR - SOUTH ELEVATION**
1/8" = 1'-0"

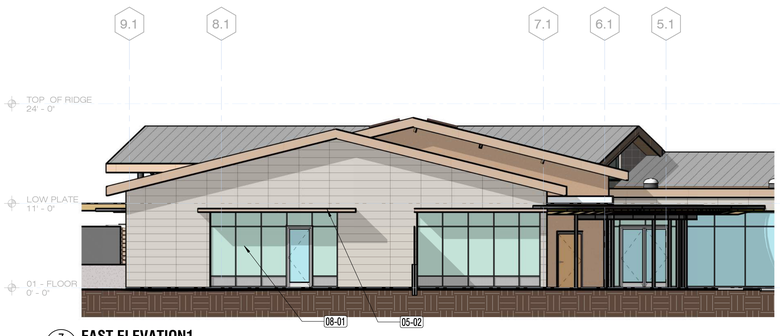

7 A3.11 **EAST ELEVATION1**
1/8" = 1'-0"

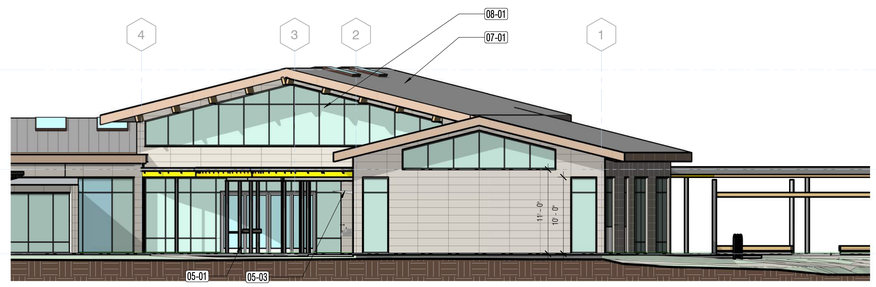

8 A3.11 **NORTH BAR - EAST ELEVATION**
1/8" = 1'-0"

KEYNOTE LEGEND	
05-01	ARCHITECTURAL EXPOSED STRUCTURAL STEEL COLUMN
05-02	FORMED METAL SUNSHADE
05-03	POWDER COATED ALUMINUM LOUVERED SHADE
05-04	METAL PARAPET COPING
06-02	WOOD TRELLIS
07-01	STANDING SEAM METAL ROOF
07-02	RAINSCREEN EQUITONE CEMENT PANEL
08-01	STOREFRONT
08-02	ALUMINUM FRAMED CLERESTORY GLAZING
08-03	SPANDREL GLAZING, TYPICAL AT STAFF AREA
08-04	FRAMED ALUMINUM SKYLIGHT
08-05	ROLL-UP DOOR
09-01	CEMENT PLASTER, SMOOTH FINISH

NOLL & TAM ARCHITECTS
729 Heinz Avenue
Berkeley, CA 94710
tel 510.542.2200
fax 510.542.2201

ARCHITECTS SEAL

PROJECT TITLE
COMPLETE STREETS
Los Altos Hillview Community Center

97 Hillview Ave.
Los Altos, CA 94022

ISSUE TITLE
COMPLETE STREETS

ISSUE DATE 06/18/2018
NOLL & TAM JOB NUMBER 21730

REVISIONS

#	DATE	DESCRIPTION

SHEET TITLE
EXTERIOR ELEVATIONS

SHEET NUMBER
A3.11

5/22/2018 3:47:26 PM C:\Users\jason\Desktop\REVIT LOCALS\LACC_Arch_Central_jason.barsh@collandtam.com.rvt

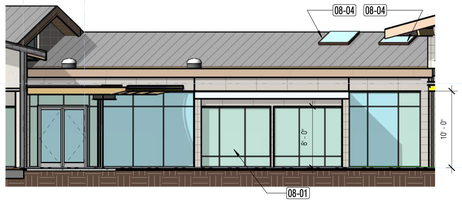

1 A3.12 **WEST BAR - EAST SIDE**
1/8" = 1'-0"

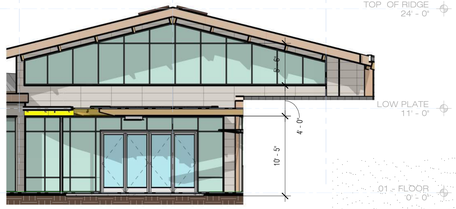

4 A3.12 **NORTHWEST GABLE - EAST**
1/8" = 1'-0"

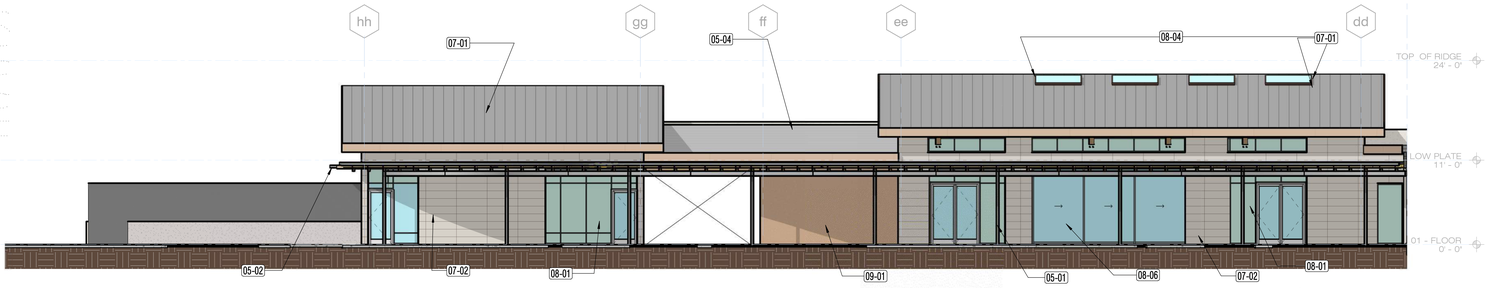

2 A3.12 **SOUTH BAR - NORTH ELEVATION (FROM COURTYARD**
1/8" = 1'-0"

3 A3.12 **NORTH BAR - SOUTH ELEVATION (FROM COURTYARD)**
1/8" = 1'-0"

KEYNOTE LEGEND	
05-01	ARCHITECTURAL EXPOSED STRUCTURAL STEEL COLUMN
05-02	FORMED METAL SUNSHADE
05-03	POWDER COATED ALUMINUM LOUVERED SHADE
05-04	METAL PARAPET COPING
06-02	WOOD TRELLIS
07-01	STANDING SEAM METAL ROOF
07-02	RAINSCREEN EQUITONE CEMENT PANEL
07-03	CORRUGATED METAL CANOPY ROOFING
07-04	LOW-SLOPE MEMBRANE ROOF
08-01	STOREFRONT
08-02	ALUMINUM FRAMED CLERESTORY GLAZING
08-03	SPANDREL GLAZING, TYPICAL AT STAFF AREA
08-04	FRAMED ALUMINUM SKYLIGHT
08-06	OPERABLE WALL - SLIDING GLAZED PANELS
09-01	CEMENT PLASTER, SMOOTH FINISH

NOLL & TAM ARCHITECTS
729 Heinz Avenue
Berkeley, CA 94710
tel 510.542.2200
fax 510.542.2201

ARCHITECTS SEAL

PROJECT TITLE
COMPLETE STREETS
Los Altos Hillview Community Center

97 Hillview Ave.
Los Altos, CA 94022

ISSUE TITLE
COMPLETE STREETS

ISSUE DATE **06/18/2018**
NOLL & TAM JOB NUMBER **21730**

REVISIONS

#	DATE	DESCRIPTION

SHEET TITLE
EXTERIOR ELEVATIONS

SHEET NUMBER
A3.12

5/22/2018 3:47:45 PM C:\Users\jason\Desktop\REVIT LOCALS\LACC_Arch_Central_jason.barsh@nollandtam.com.rvt

MIG

HILLVIEW COMMUNITY CENTER

06/18/2018

LANDSCAPE DESIGN

CITY OF LOS ALTOS

NOLL & TAM ARCHITECTS

MIG

HILLVIEW COMMUNITY CENTER

06/18/2018

LANDSCAPE DESIGN

CITY OF LOS ALTOS

NOLL & TAM ARCHITECTS